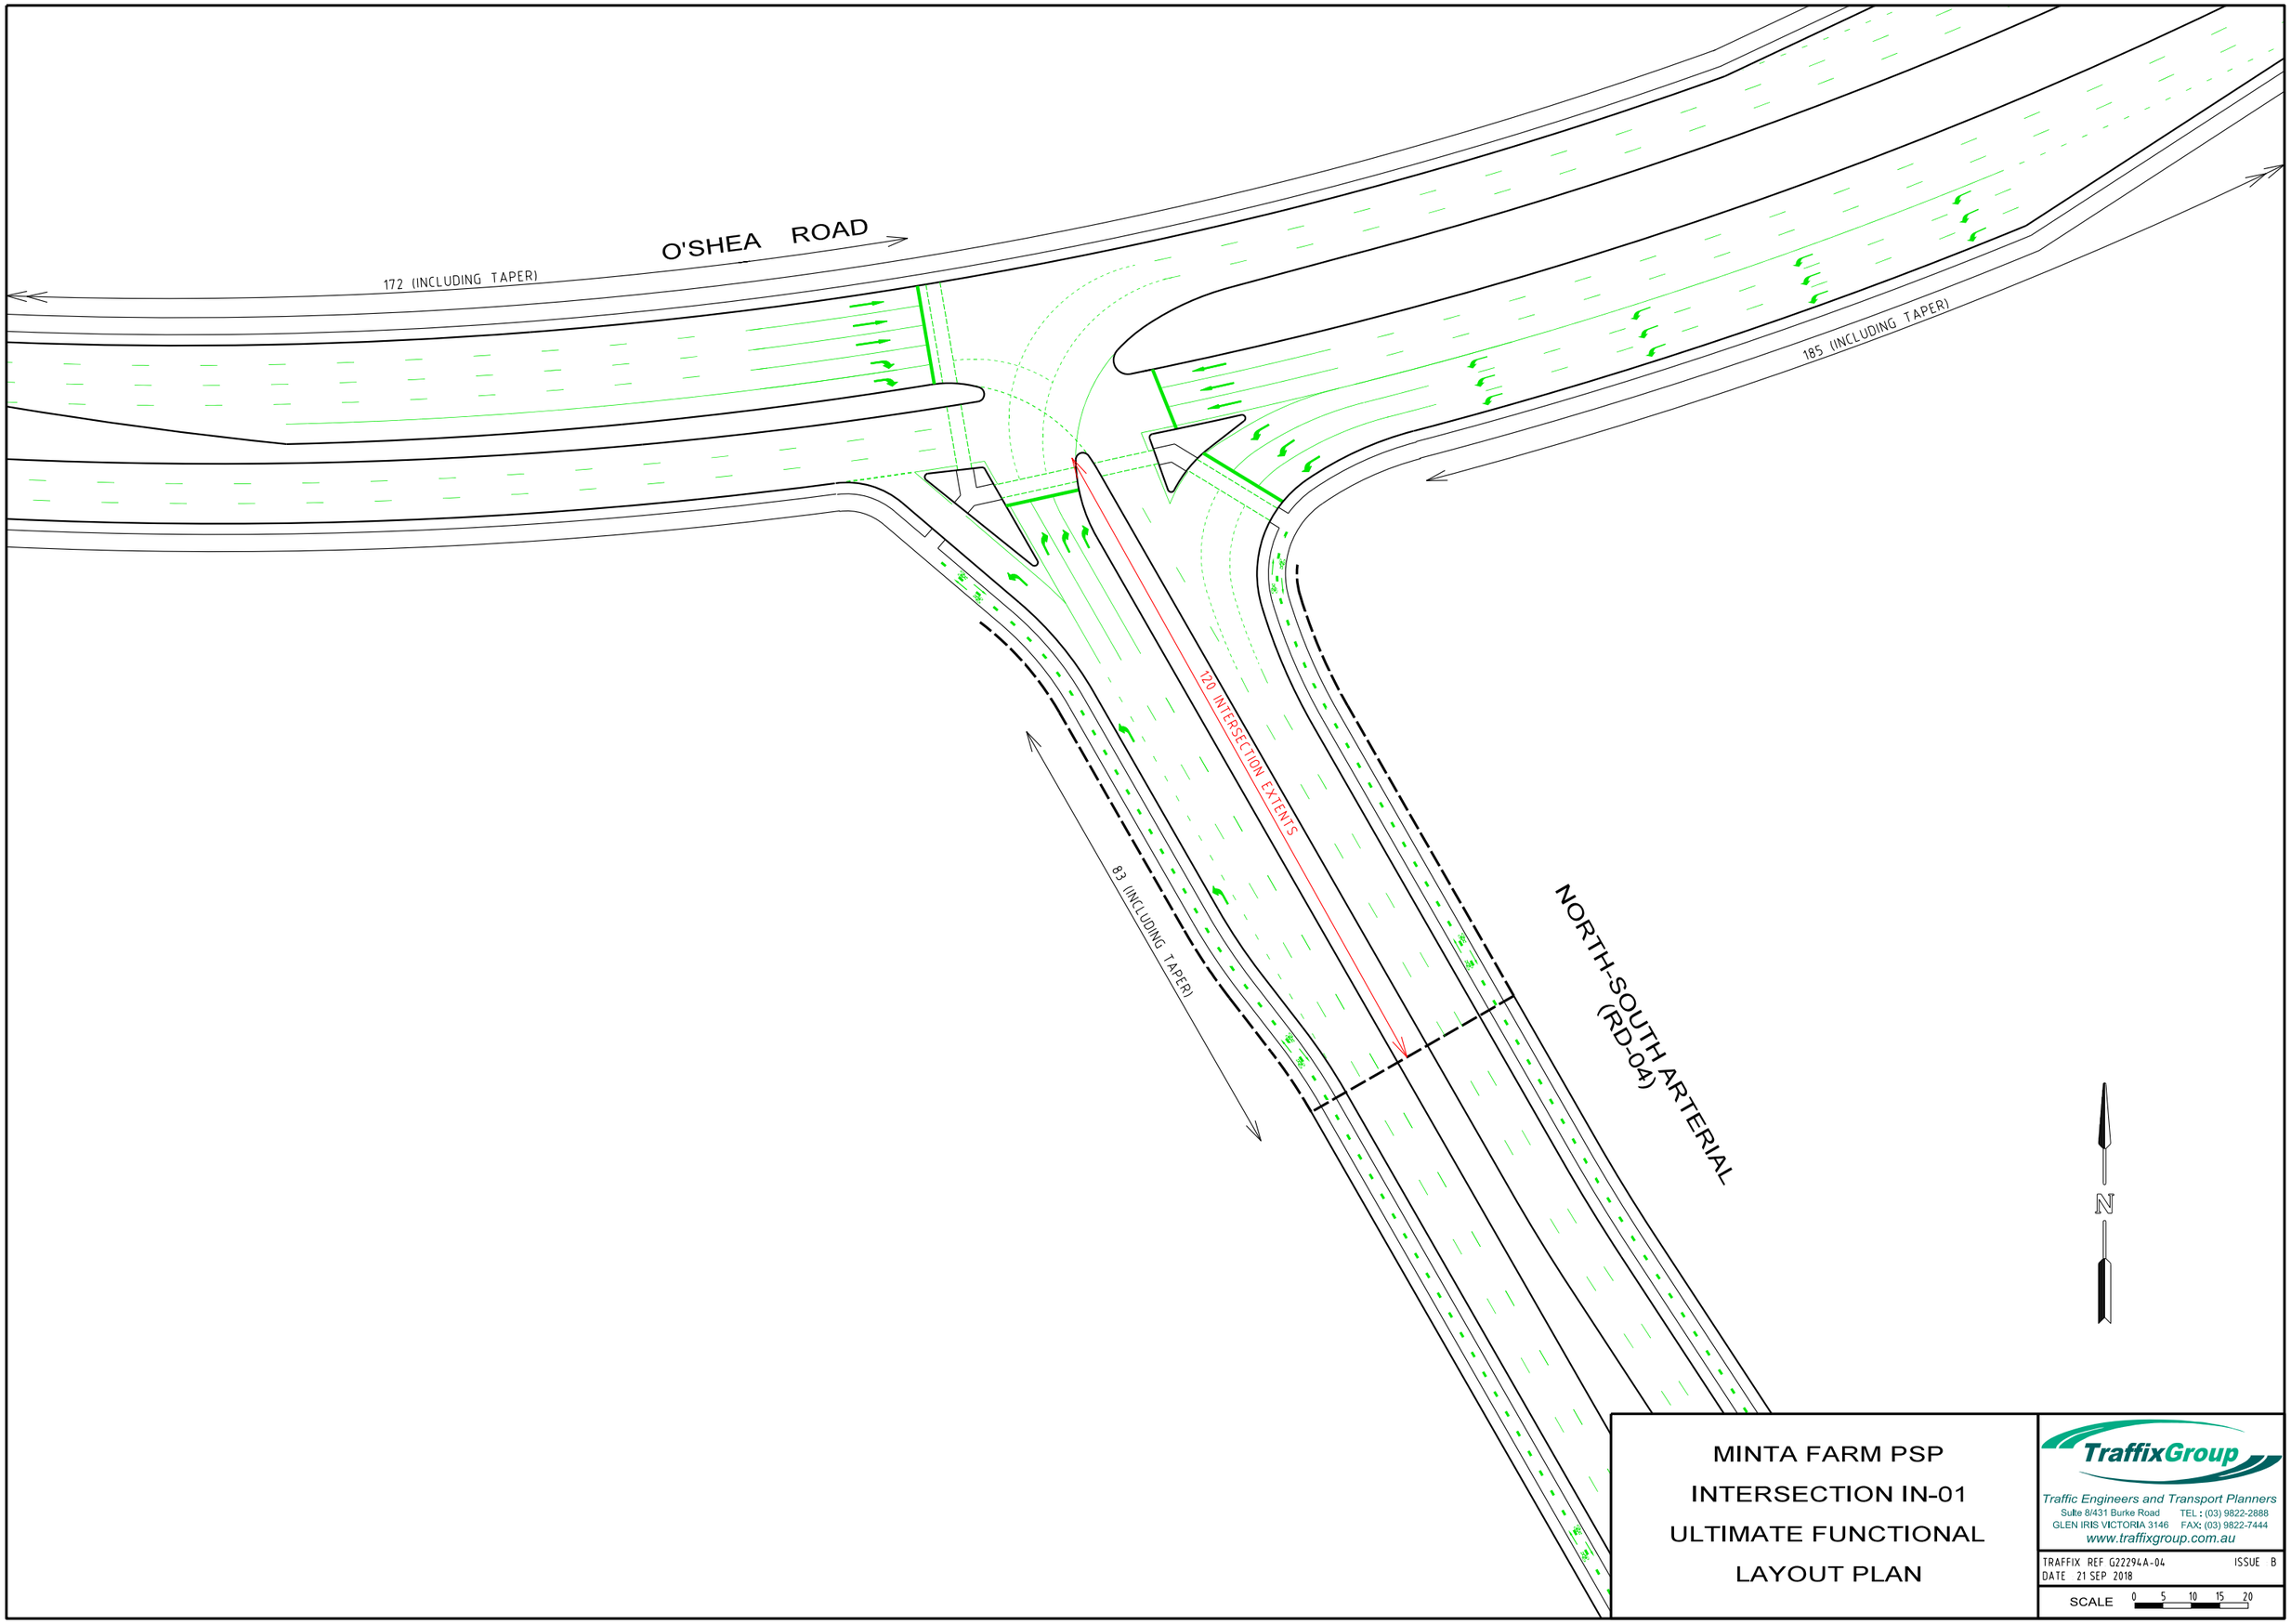

MINTA FARM PSP

INTERSECTION IN-01

ULTIMATE FUNCTIONAL

LAYOUT PLAN

TraffixGroup
Traffic Engineers and Transport Planners
Suite 8/431 Burke Road TEL : (03) 9822-2888
GLEN IRIS VICTORIA 3146 FAX: (03) 9822-7444
www.traffixgroup.com.au

TRAFFIX REF G22294A-04 ISSUE B
DATE 21 SEP 2018

SCALE 0 5 10 15 20

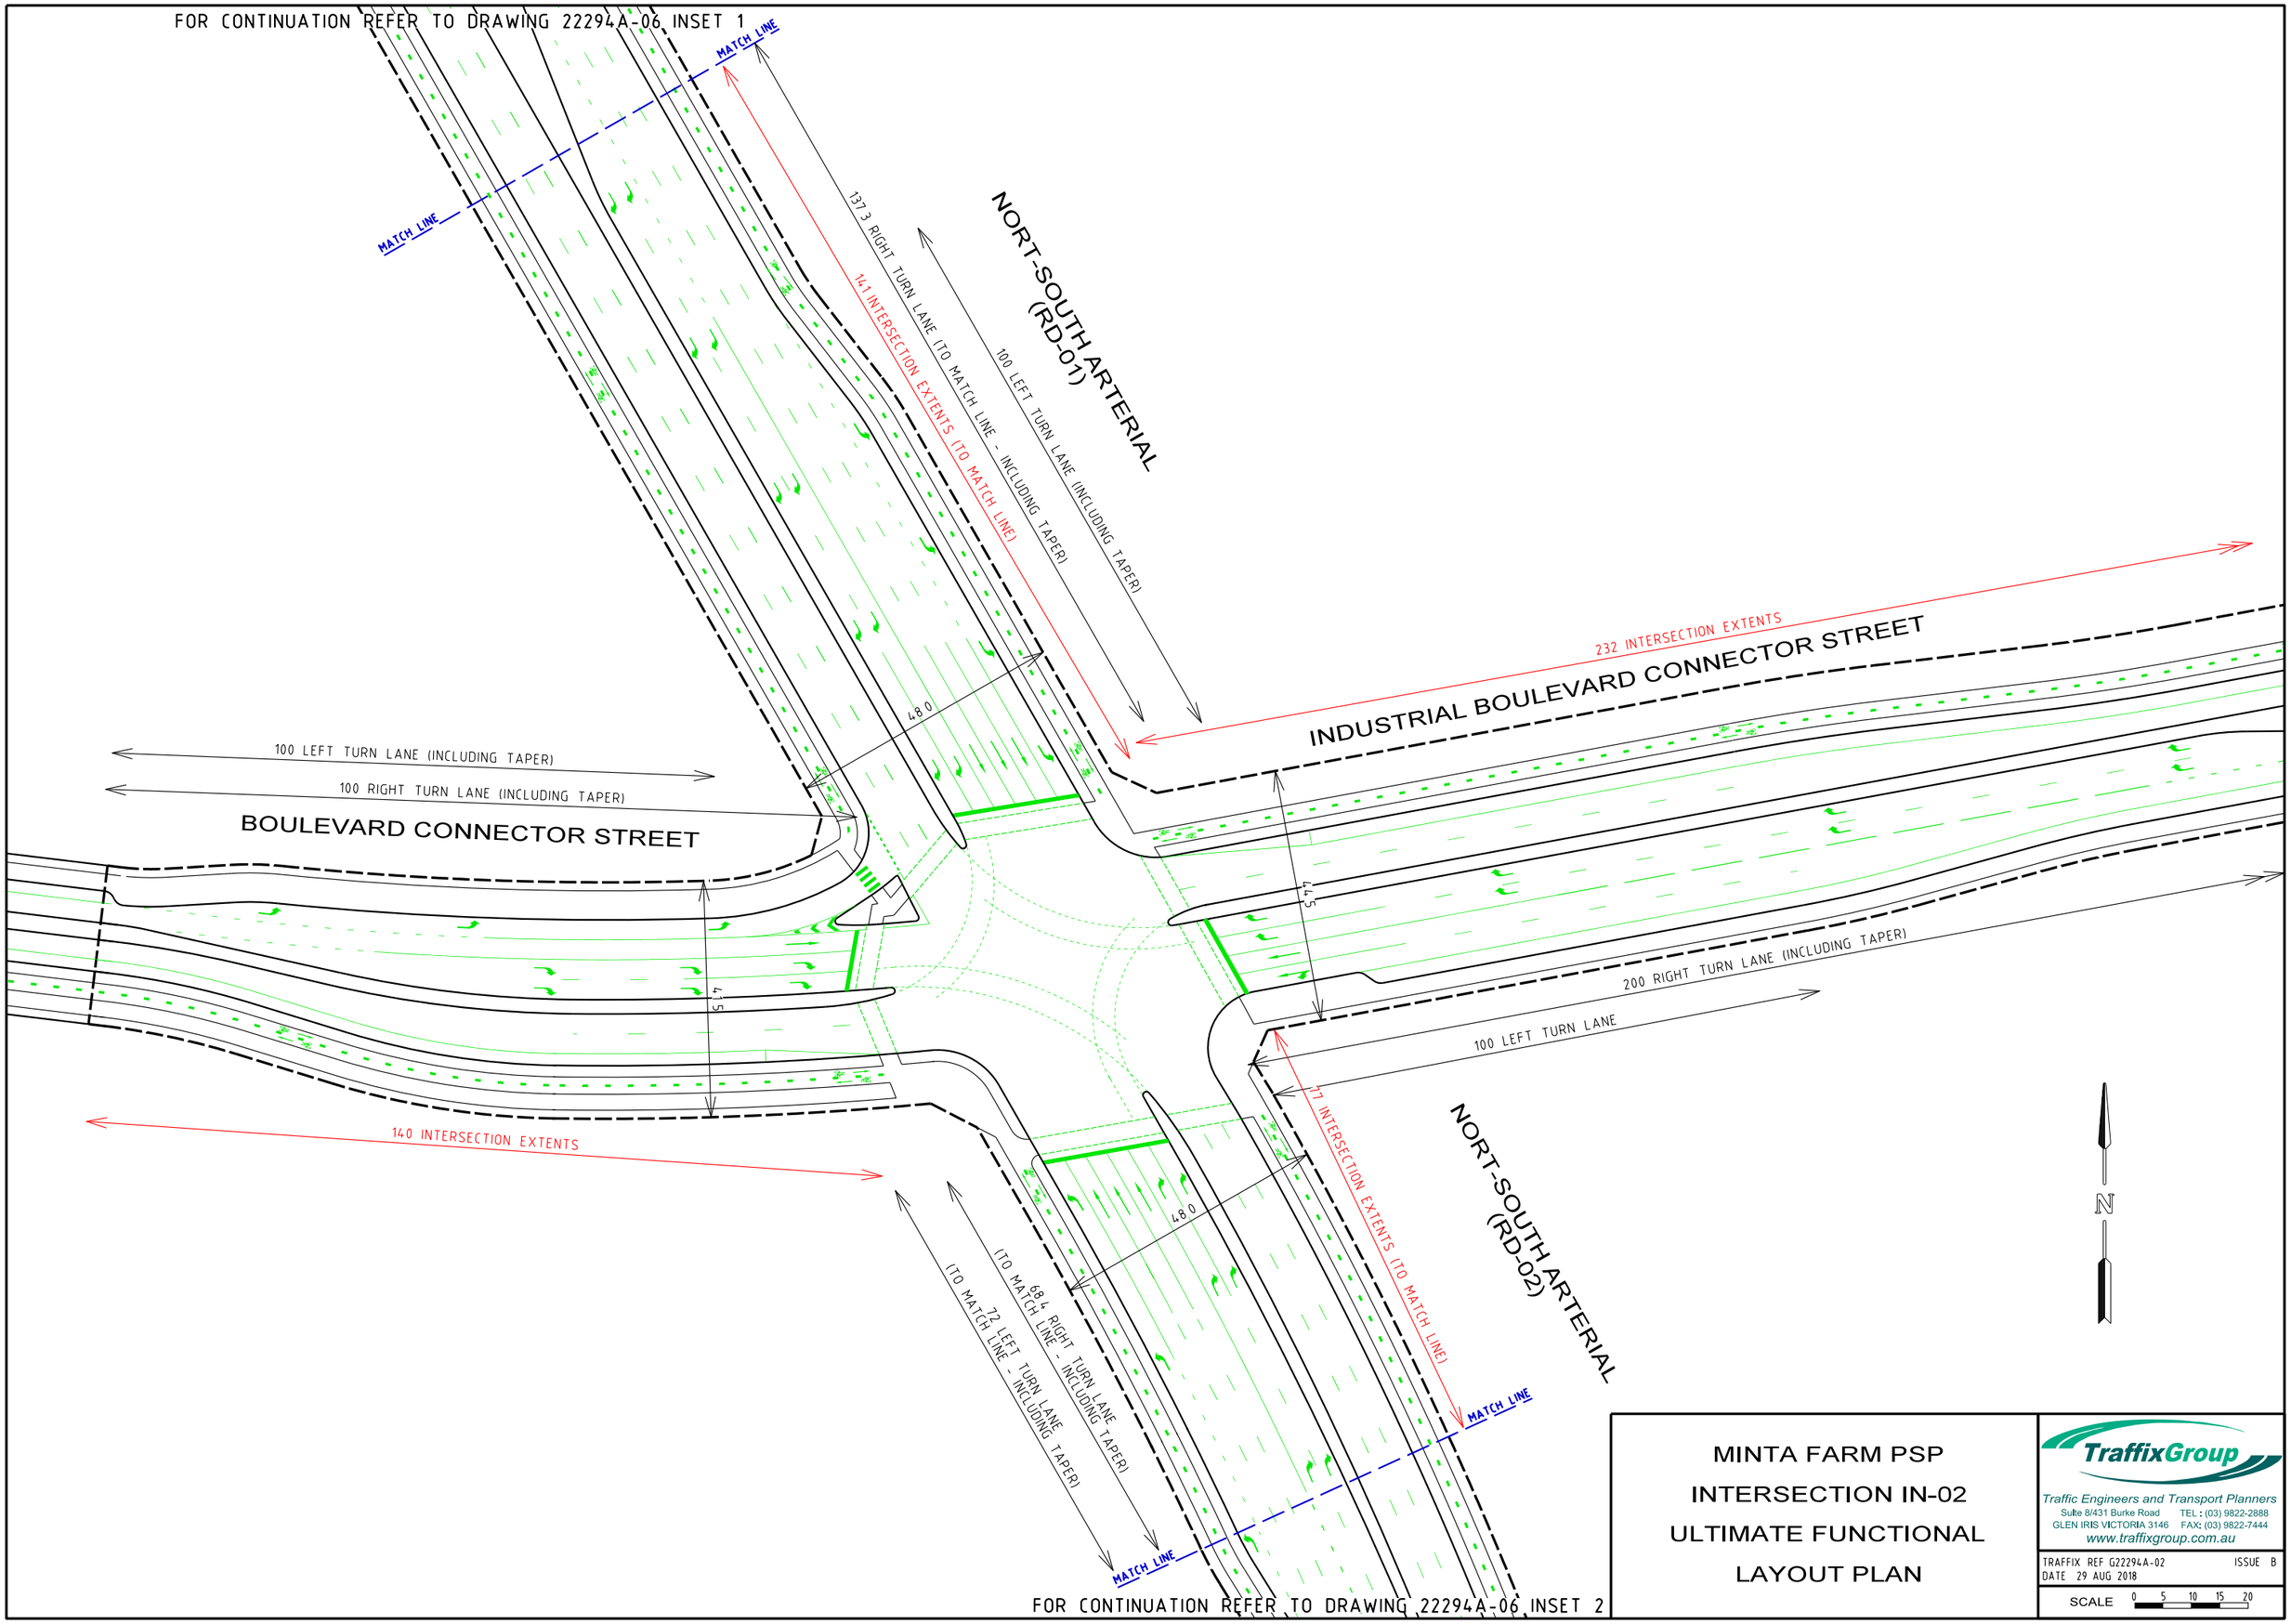

MINTA FARM PSP

INTERSECTION IN-02

ULTIMATE FUNCTIONAL

LAYOUT PLAN

TraffixGroup
Traffic Engineers and Transport Planners
Suite 8/431 Burke Road TEL : (03) 9822-2888
GLEN IRIS VICTORIA 3146 FAX: (03) 9822-7444
www.traffixgroup.com.au

TRAFFIX REF G22294A-02 ISSUE B
DATE 29 AUG 2018

SCALE 0 5 10 15 20

FOR CONTINUATION REFER TO DRAWING G22294A-02

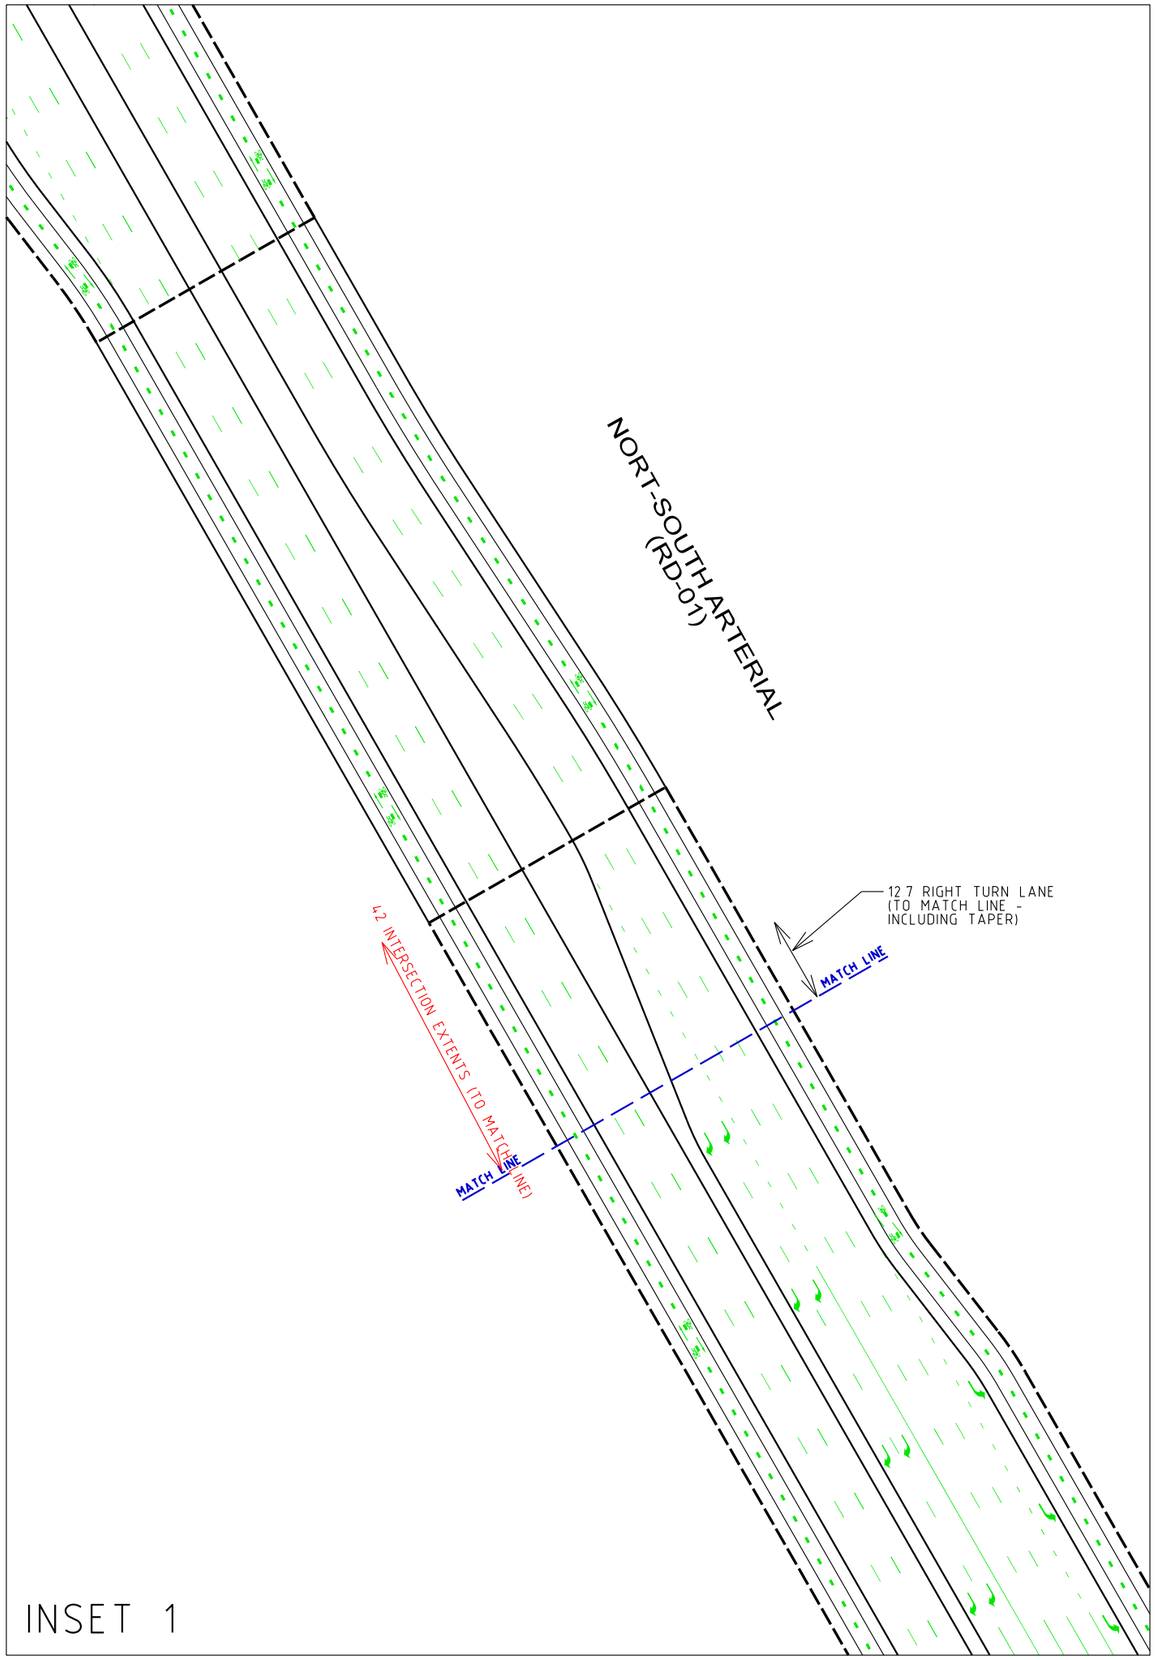

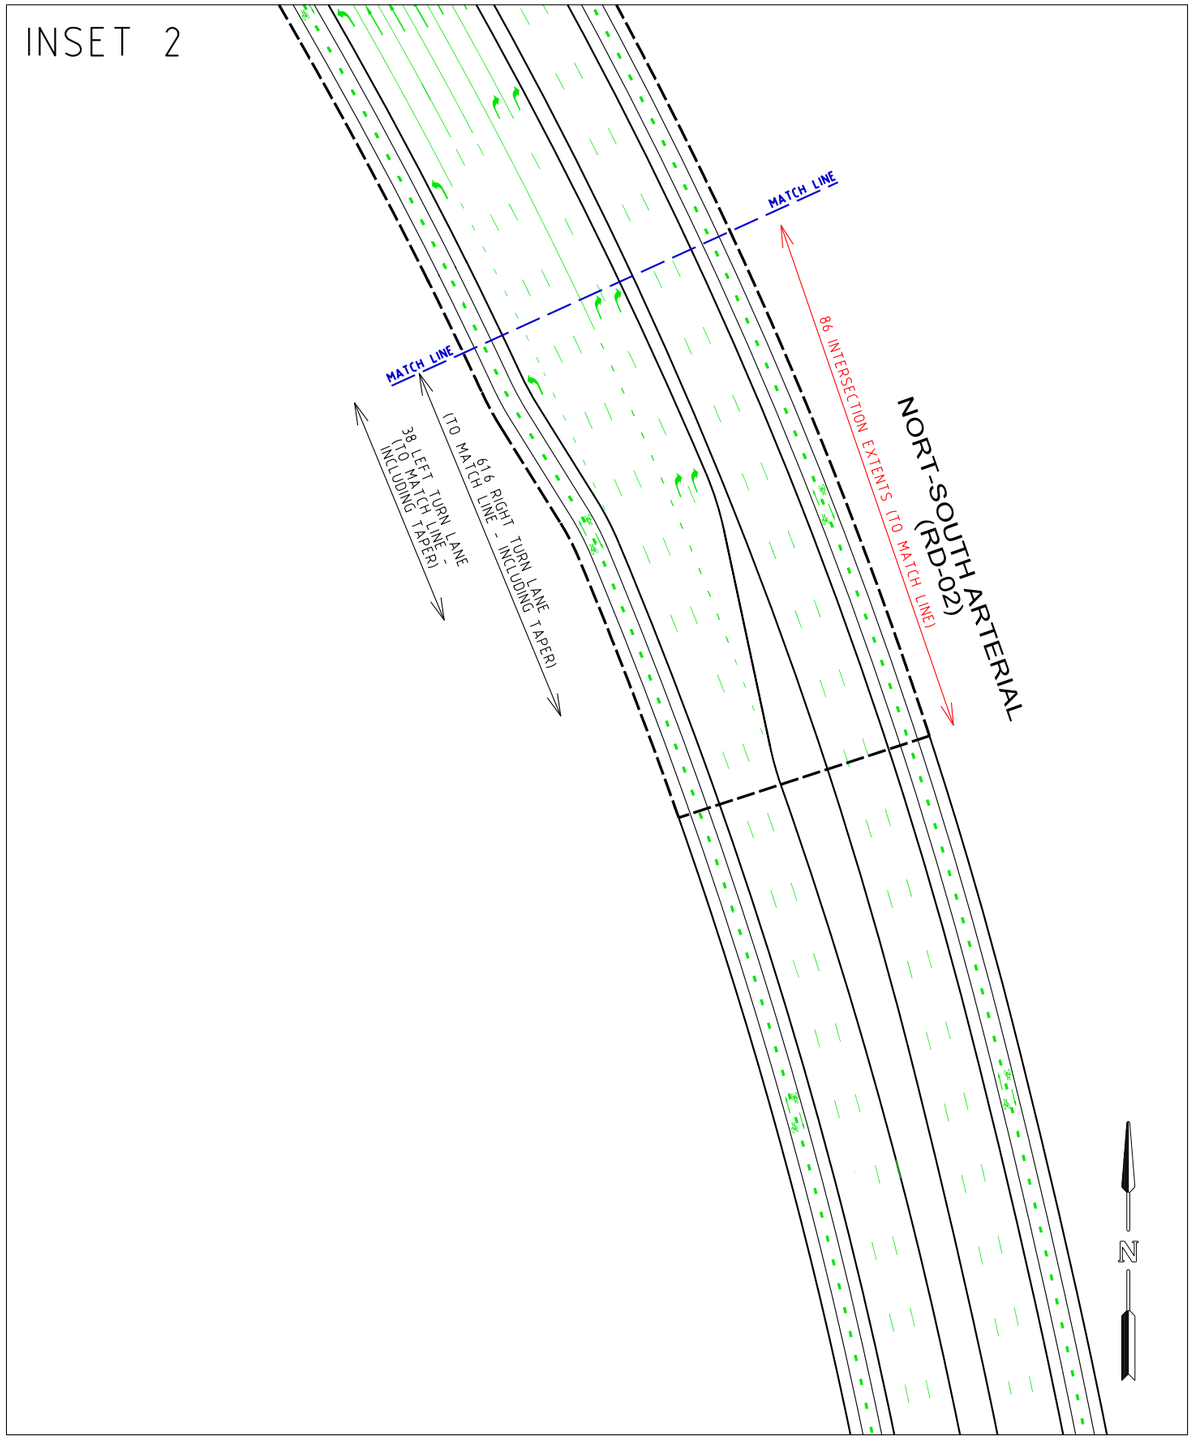

FOR CONTINUATION REFER TO DRAWING G22294A-02

MINTA FARM PSP

INTERSECTION IN-02

ULTIMATE FUNCTIONAL

LAYOUT PLAN - INSET BOXES

TraffixGroup

Traffic Engineers and Transport Planners

Suite 8/431 Burke Road TEL : (03) 9822-2888

GLEN IRIS VICTORIA 3146 FAX: (03) 9822-7444

www.traffixgroup.com.au

TRAFFIX REF G22294A-06 ISSUE B

DATE 29 AUG 2018

SCALE 0 5 10 15 20

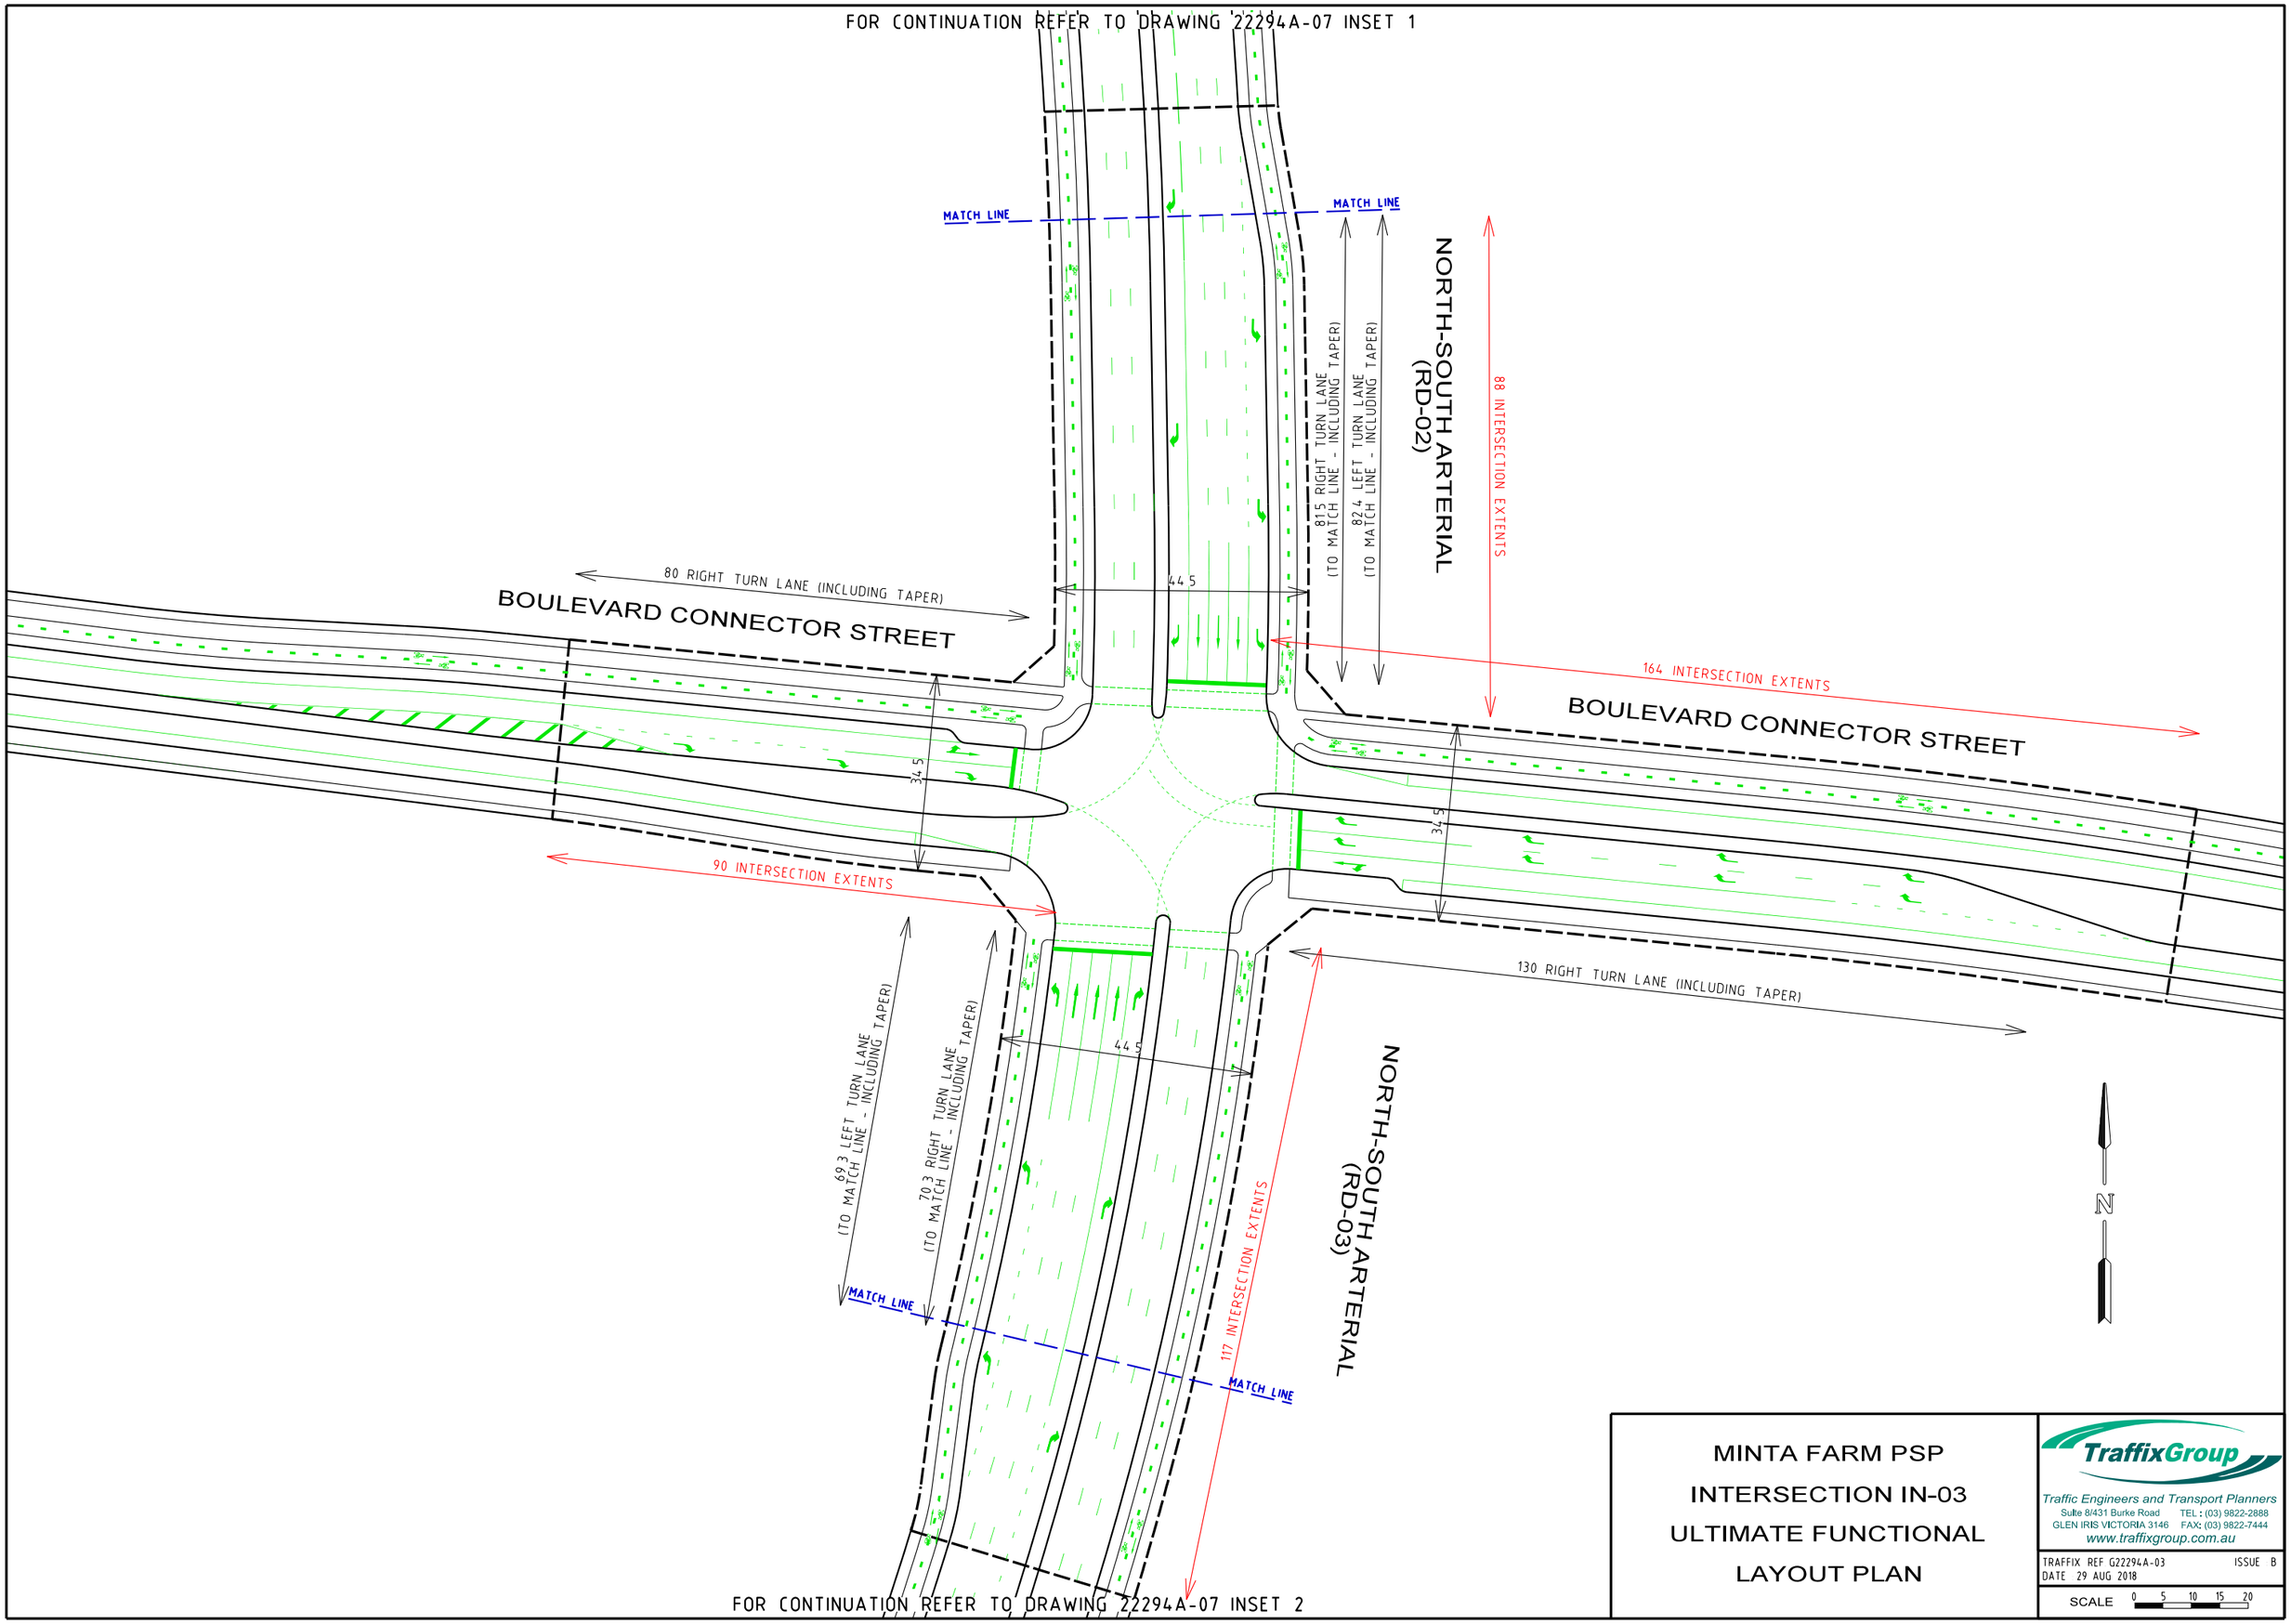

MINTA FARM PSP
INTERSECTION IN-03
ULTIMATE FUNCTIONAL
LAYOUT PLAN

TraffixGroup
Traffic Engineers and Transport Planners
Suite 8/431 Burke Road TEL : (03) 9822-2888
GLEN IRIS VICTORIA 3146 FAX: (03) 9822-7444
www.traffixgroup.com.au

TRAFFIX REF G22294A-03 ISSUE B
DATE 29 AUG 2018

SCALE 0 5 10 15 20

FOR CONTINUATION REFER TO DRAWING G22294A-03

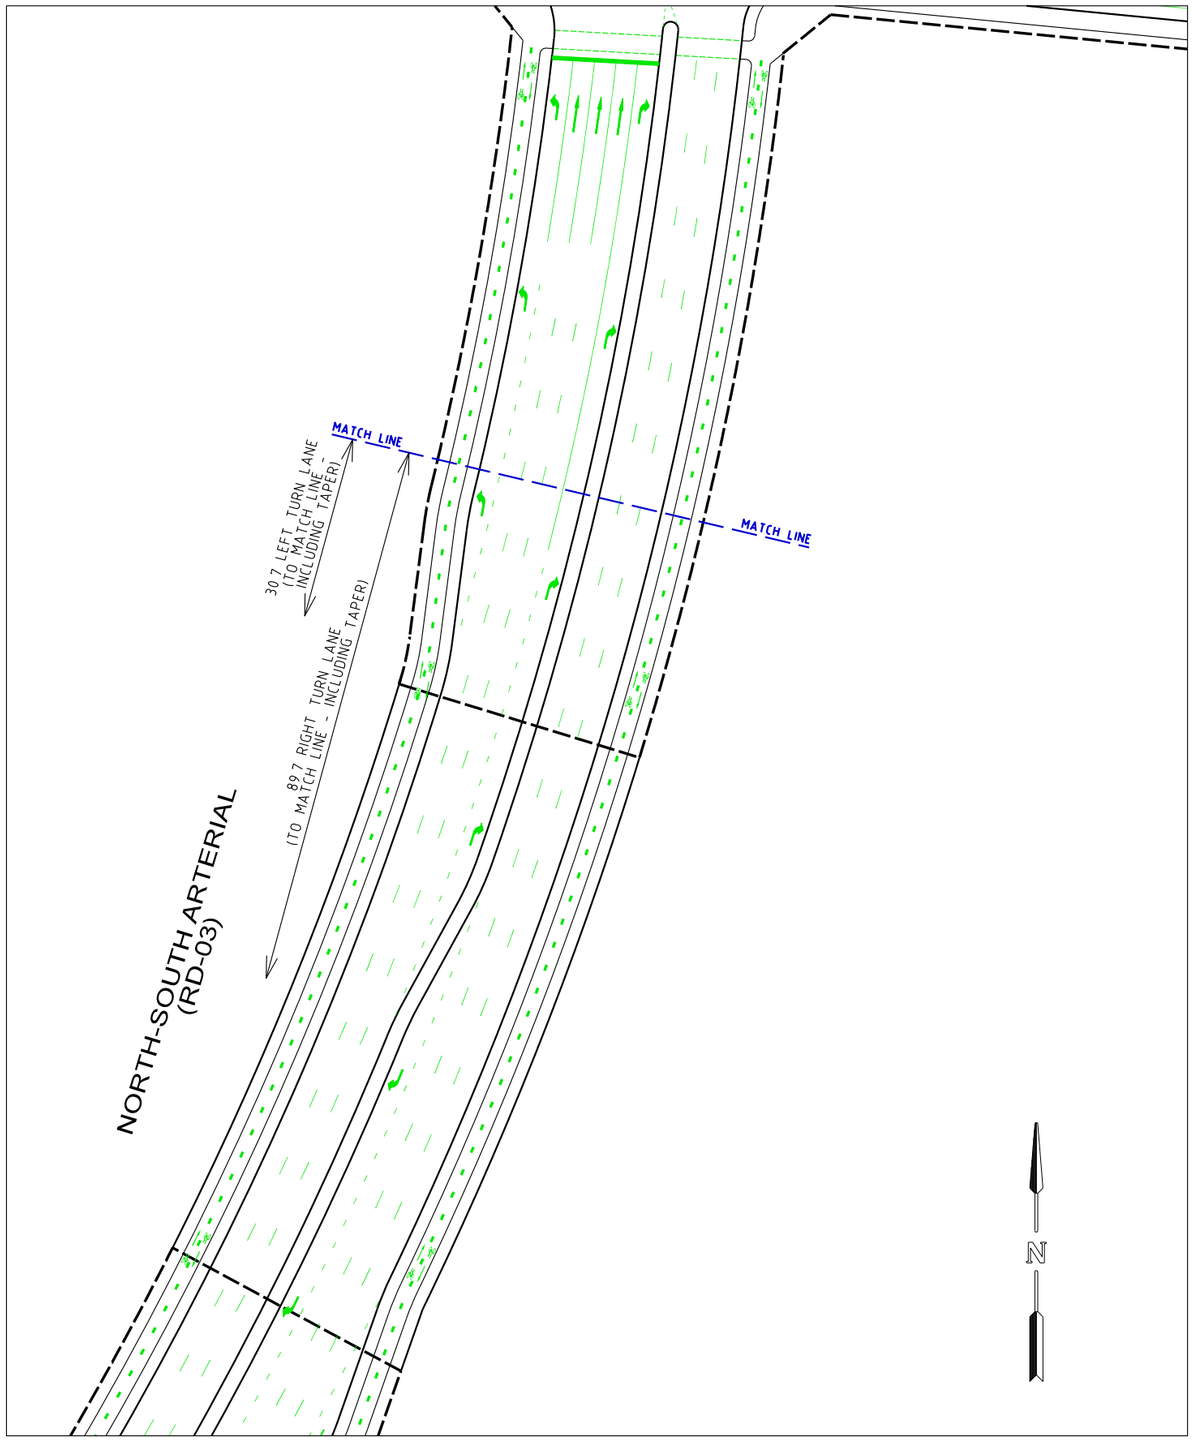

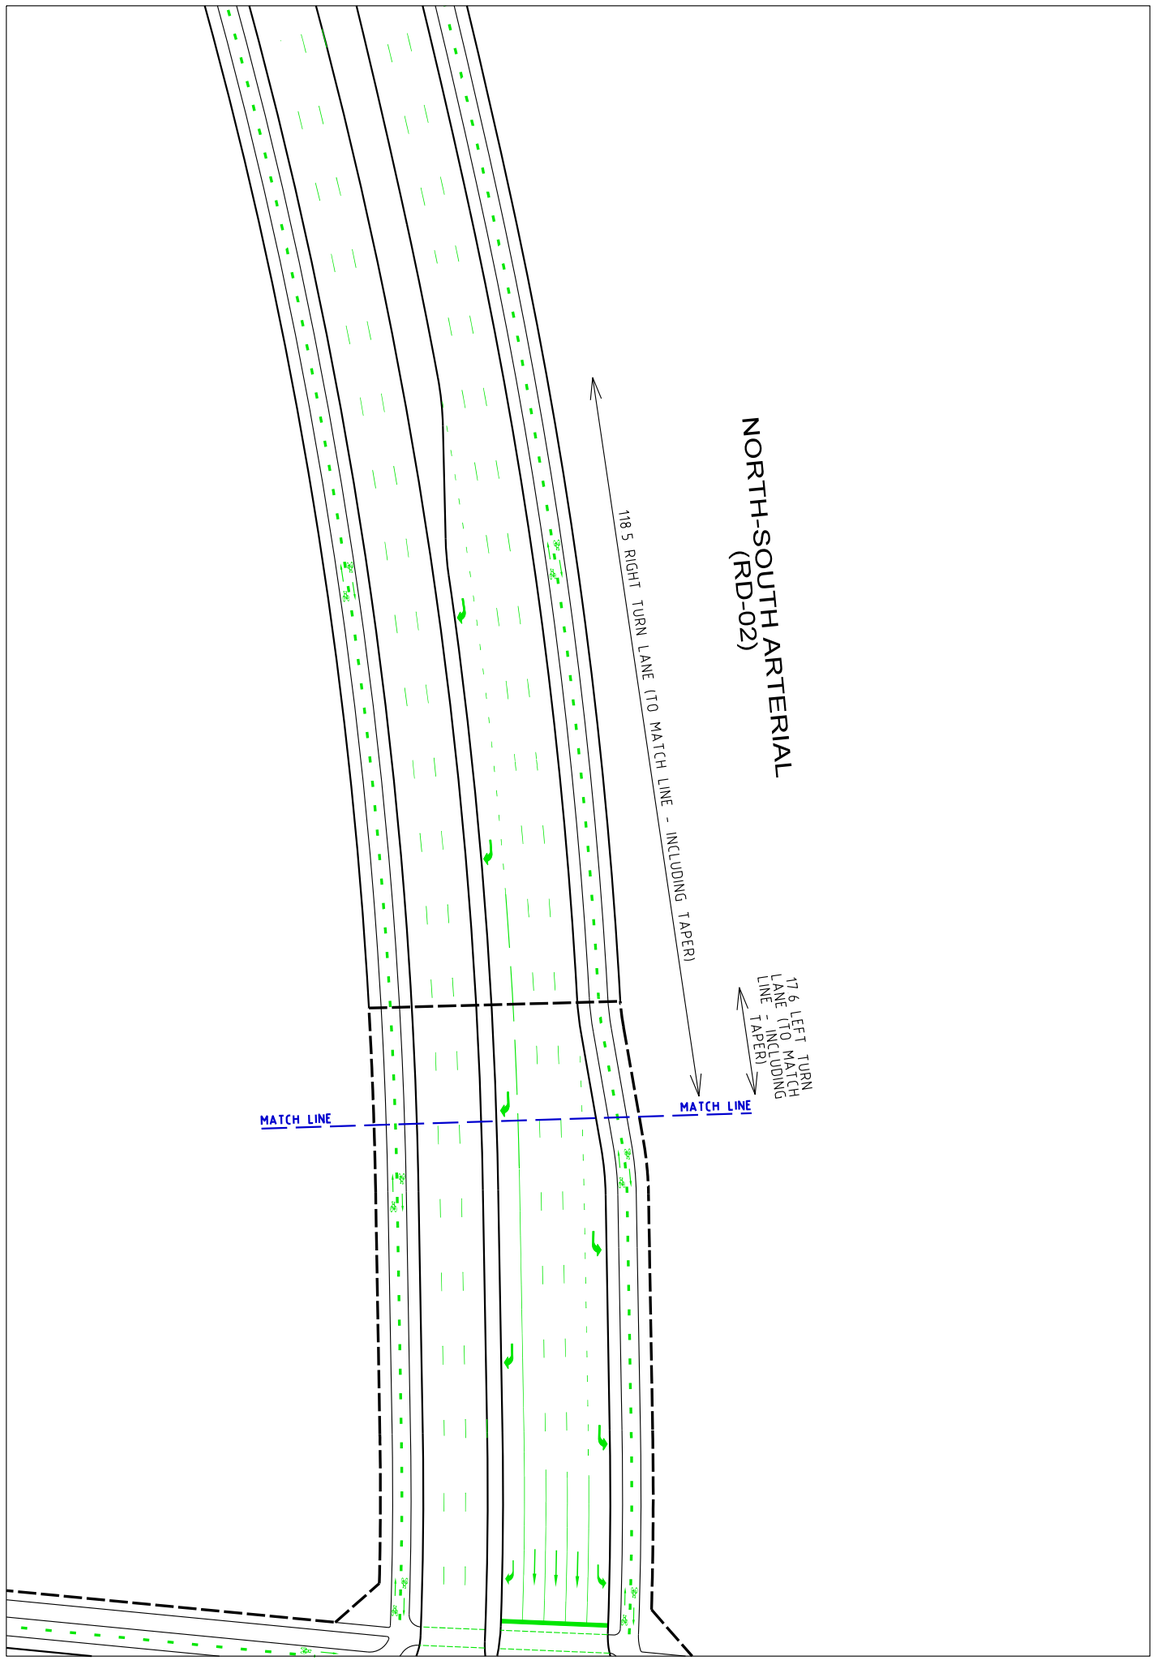

FOR CONTINUATION REFER TO DRAWING G22294A-03

MINTA FARM PSP

INTERSECTION IN-03

ULTIMATE FUNCTIONAL

LAYOUT PLAN - INSET BOXES

TraffixGroup
Traffic Engineers and Transport Planners
Suite 8/431 Burke Road TEL : (03) 9822-2888
GLEN IRIS VICTORIA 3146 FAX: (03) 9822-7444
www.traffixgroup.com.au

TRAFFIX REF G22294A-07 ISSUE B
DATE 29 AUG 2018

SCALE 0 5 10 15 20

FOR CONTINUATION REFER TO DRAWING 22294A-08 INSET 1

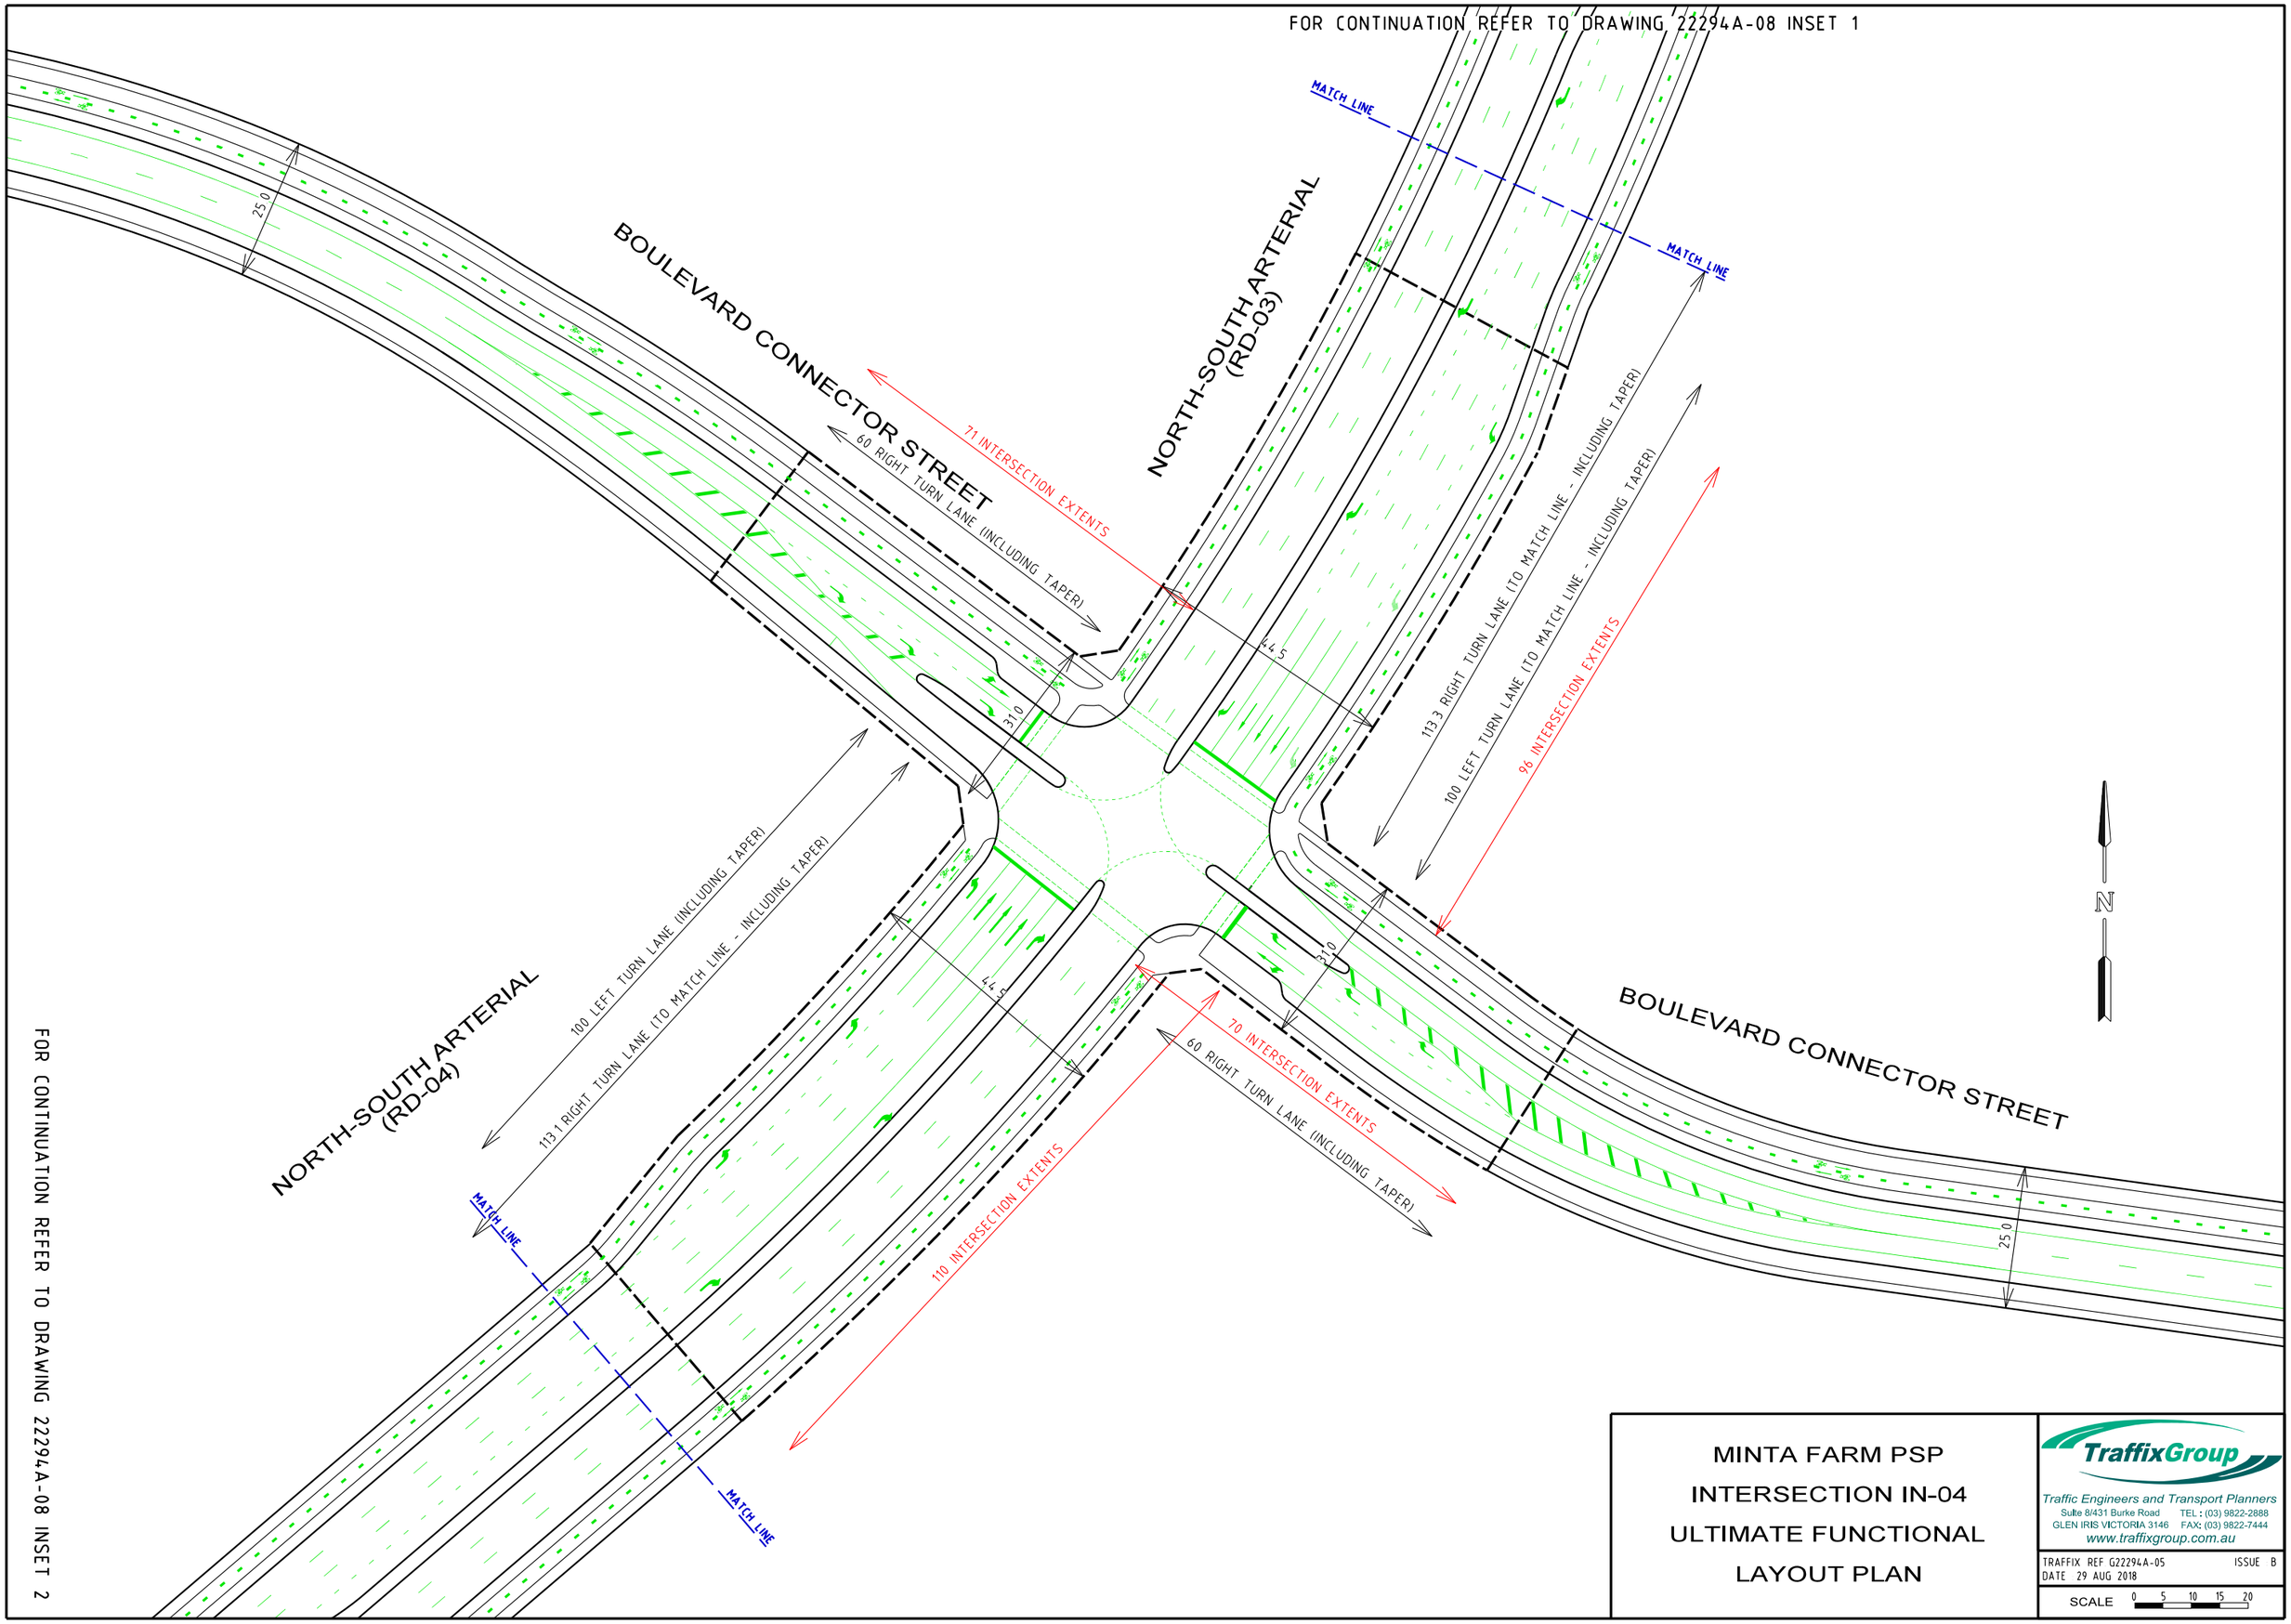

MINTA FARM PSP
INTERSECTION IN-04
ULTIMATE FUNCTIONAL
LAYOUT PLAN

TraffixGroup
Traffic Engineers and Transport Planners
Suite 8/431 Burke Road TEL: (03) 9822-2888
GLEN IRIS VICTORIA 3146 FAX: (03) 9822-7444
www.traffixgroup.com.au

TRAFFIX REF G22294A-05 ISSUE B
DATE 29 AUG 2018

SCALE 0 5 10 15 20

FOR CONTINUATION REFER TO DRAWING 22294A-08 INSET 2

INSET 1

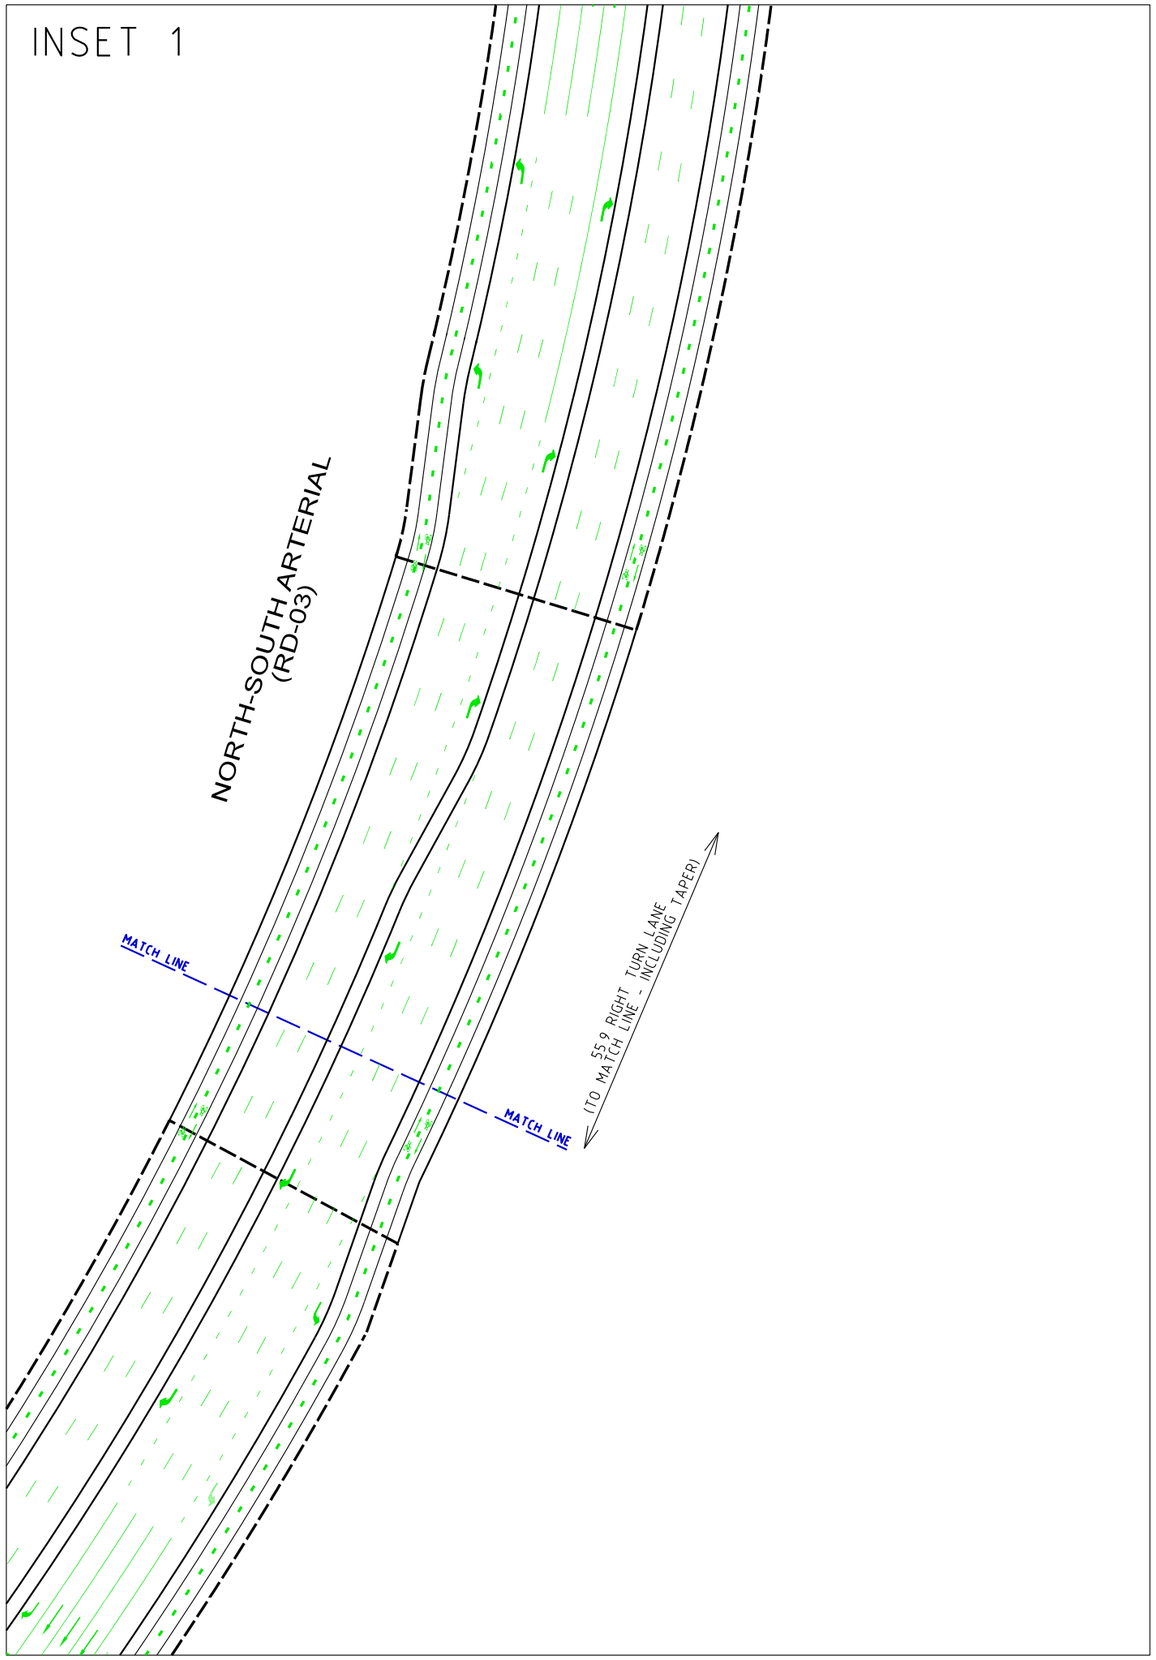

FOR CONTINUATION REFER TO DRAWING G22294A-02

INSET 2

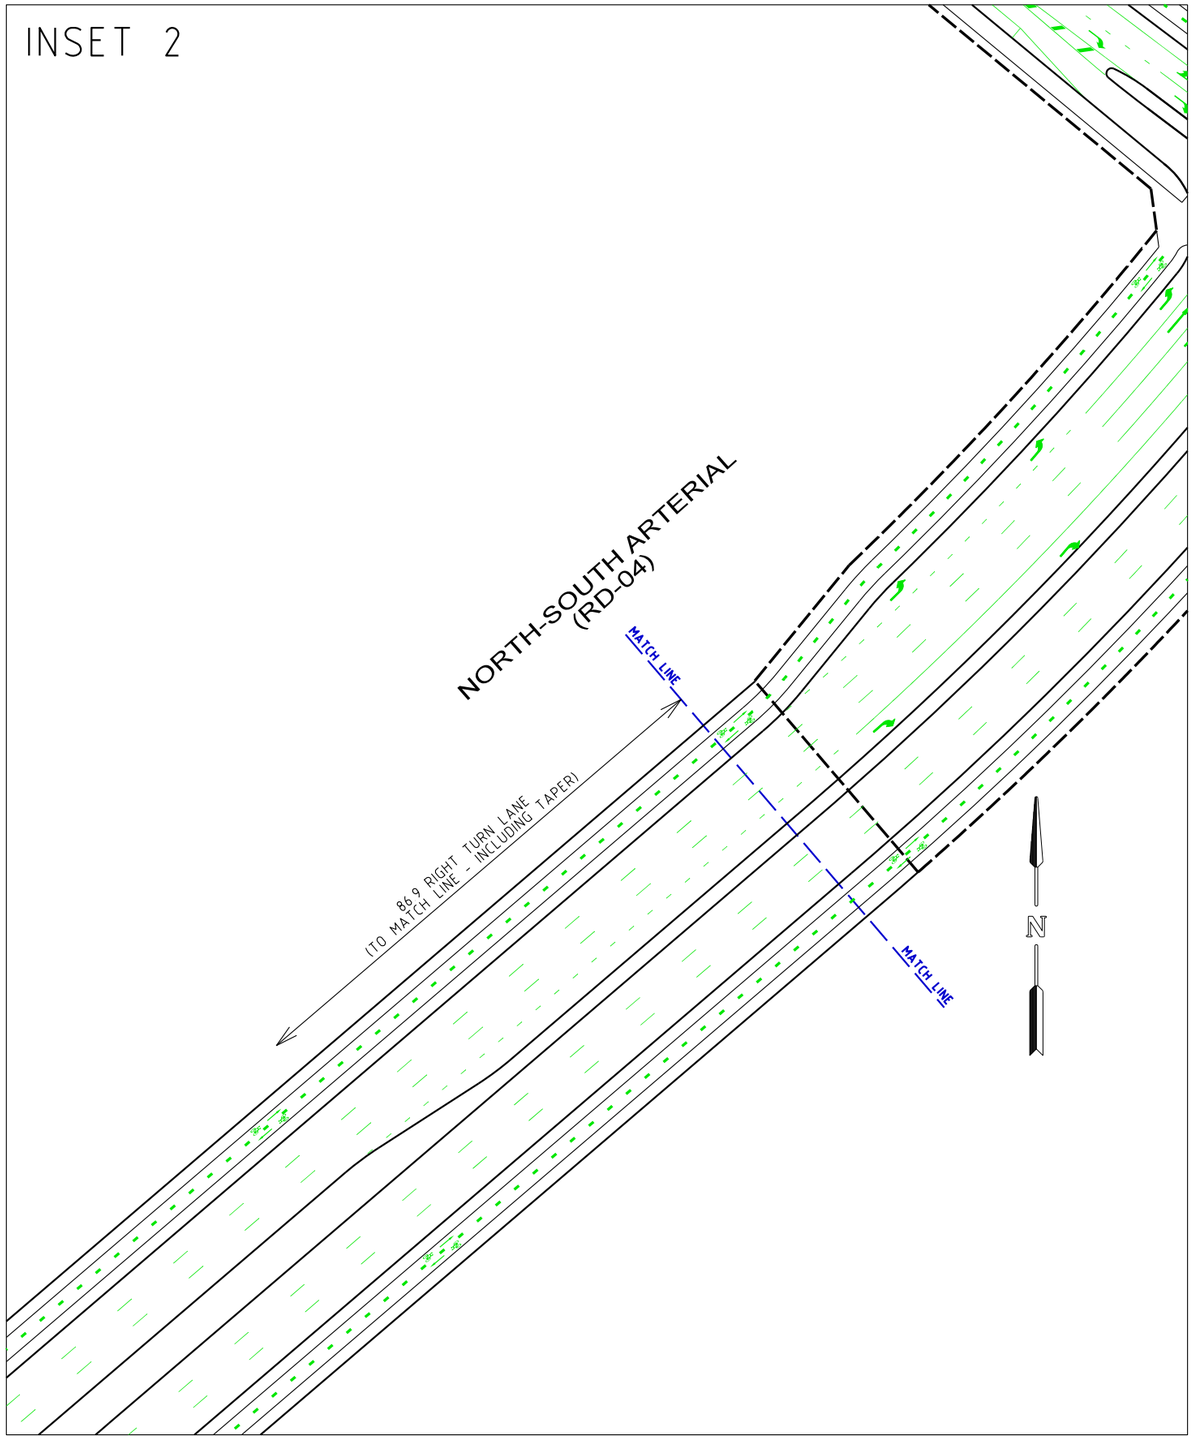

FOR CONTINUATION REFER TO DRAWING G22294A-05

MINTA FARM PSP

INTERSECTION IN-04

ULTIMATE FUNCTIONAL

LAYOUT PLAN

TraffixGroup
Traffic Engineers and Transport Planners
Suite 8/431 Burke Road TEL : (03) 9822-2888
GLEN IRIS VICTORIA 3146 FAX: (03) 9822-7444
www.traffixgroup.com.au

TRAFFIX REF G22294A-08 ISSUE B
DATE 29 AUG 2018

SCALE 0 5 10 15 20

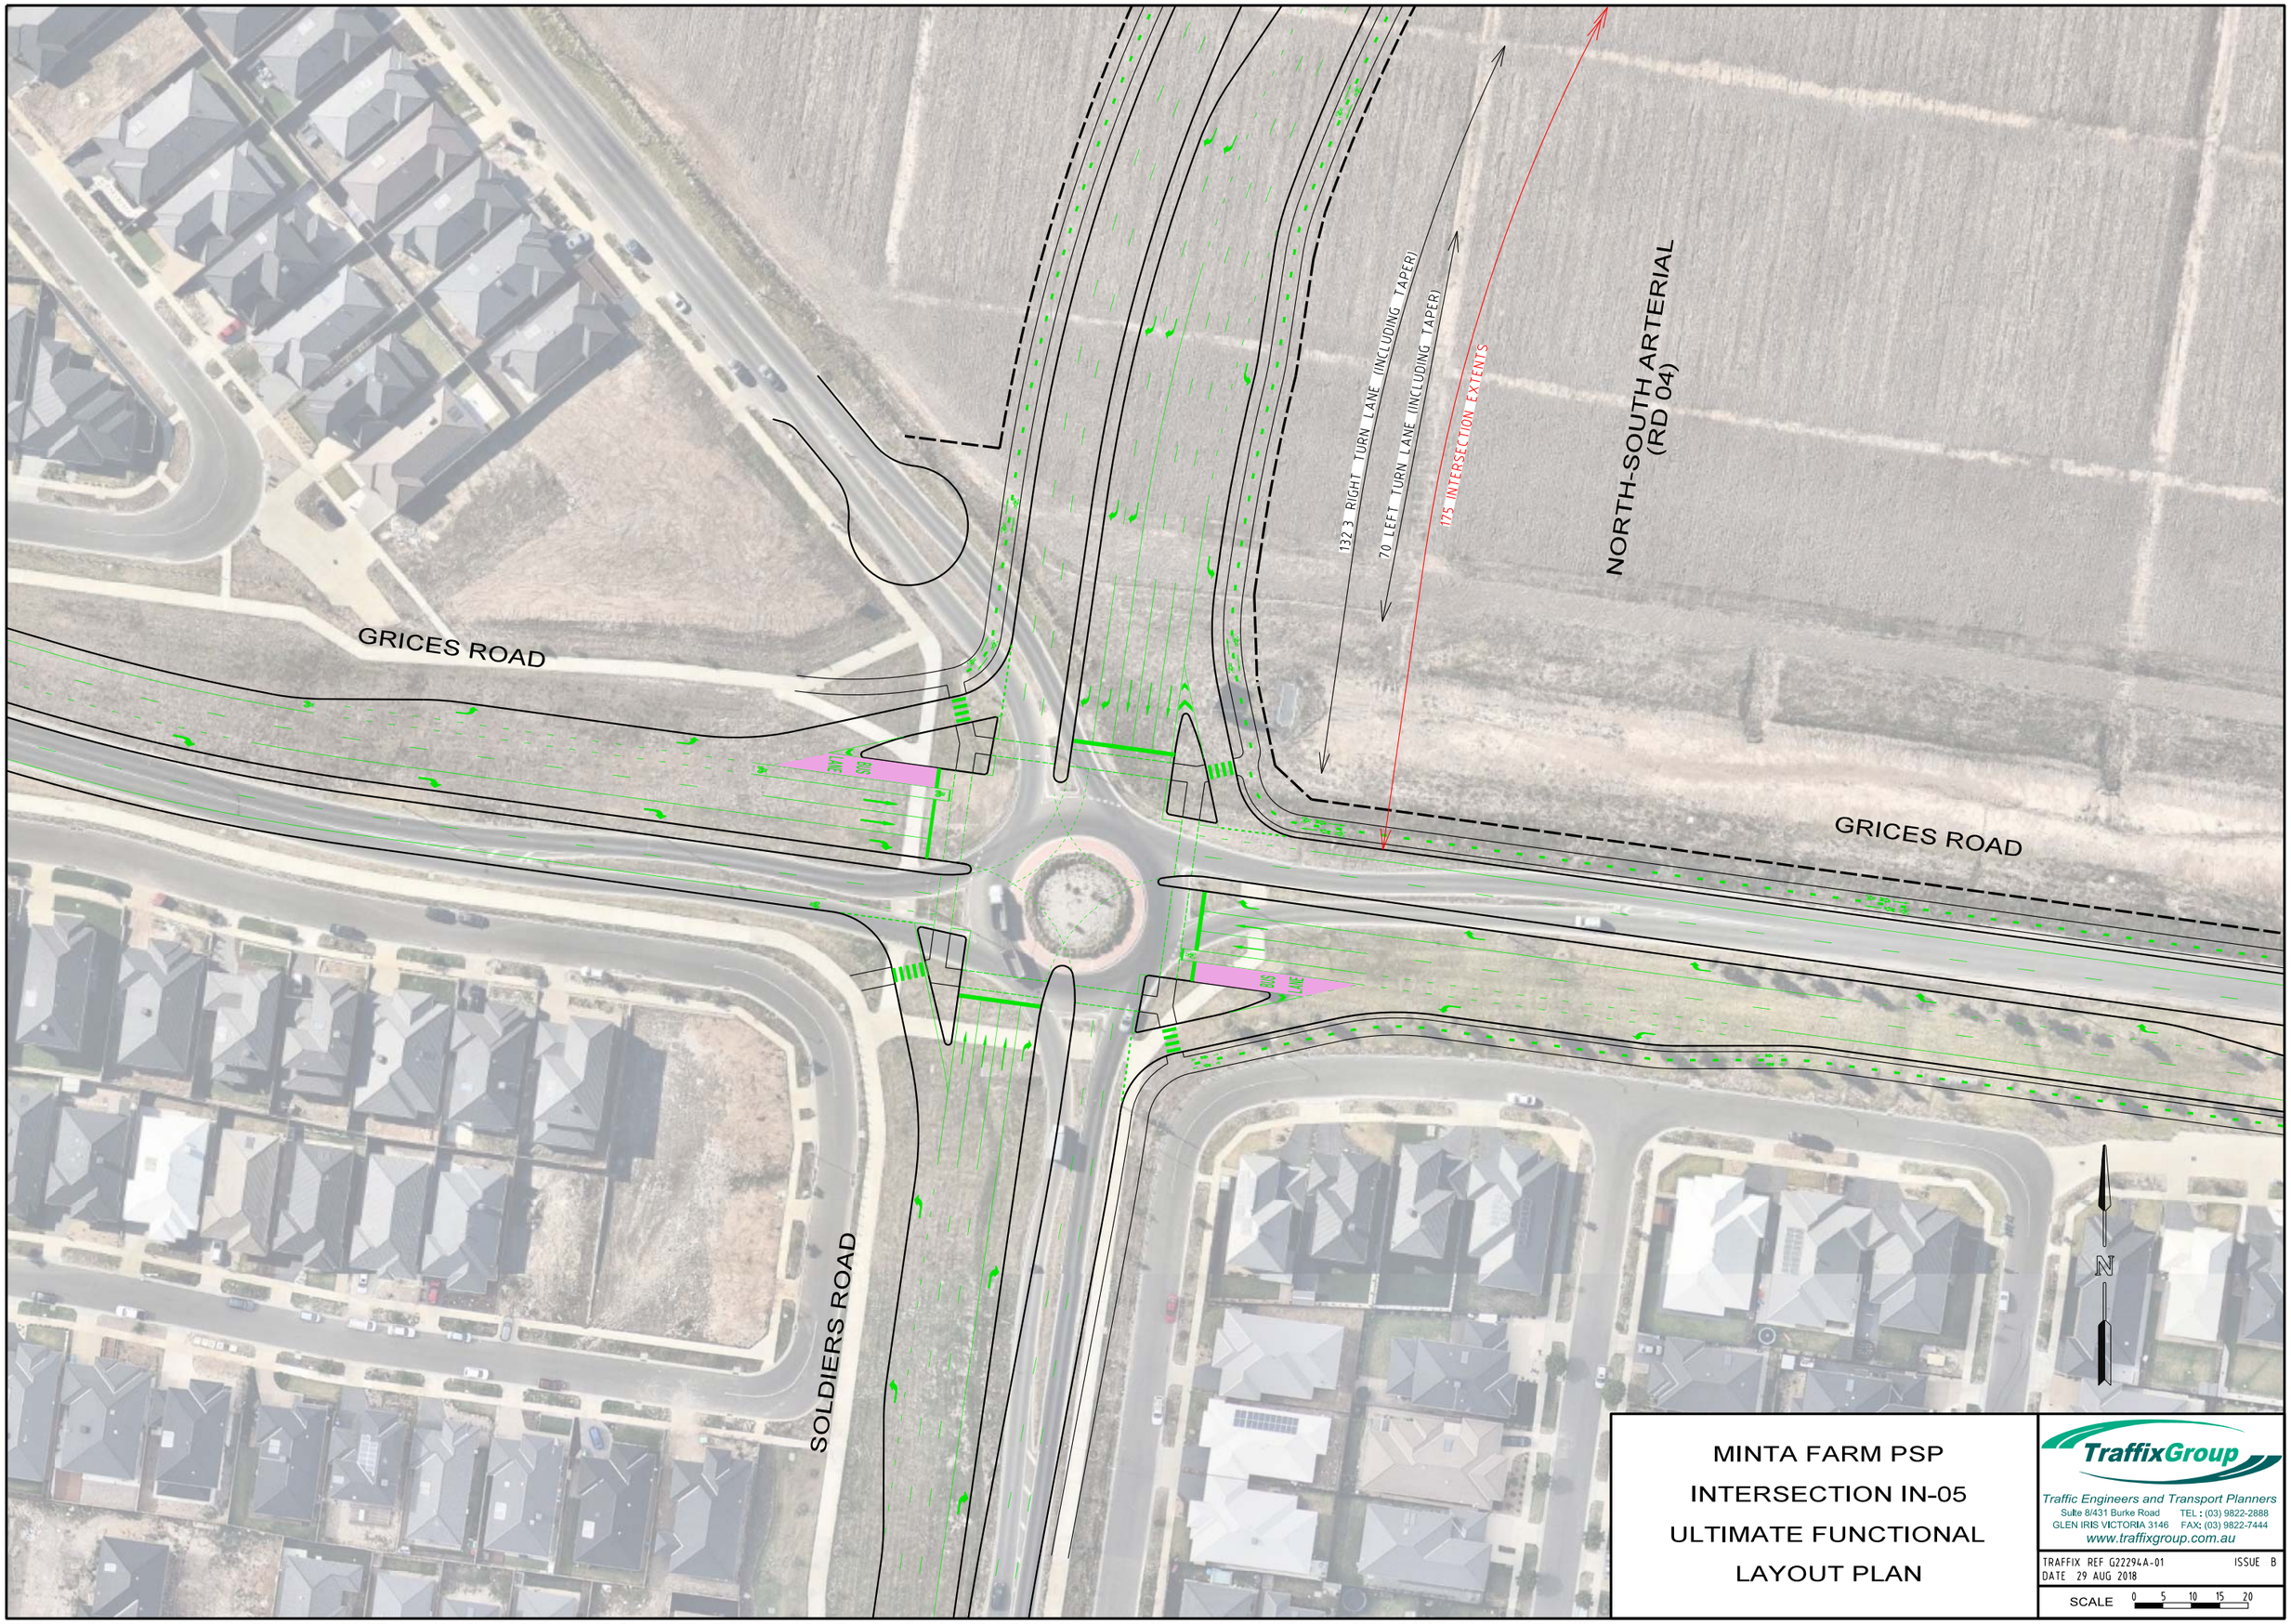

MINTA FARM PSP

INTERSECTION IN-05

ULTIMATE FUNCTIONAL

LAYOUT PLAN

TraffixGroup
Traffic Engineers and Transport Planners
Suite 8/431 Burke Road TEL : (03) 9822-2888
GLEN IRIS VICTORIA 3146 FAX: (03) 9822-7444
www.traffixgroup.com.au

TRAFFIX REF G22294A-01 ISSUE B
DATE 29 AUG 2018

SCALE 0 5 10 15 20