


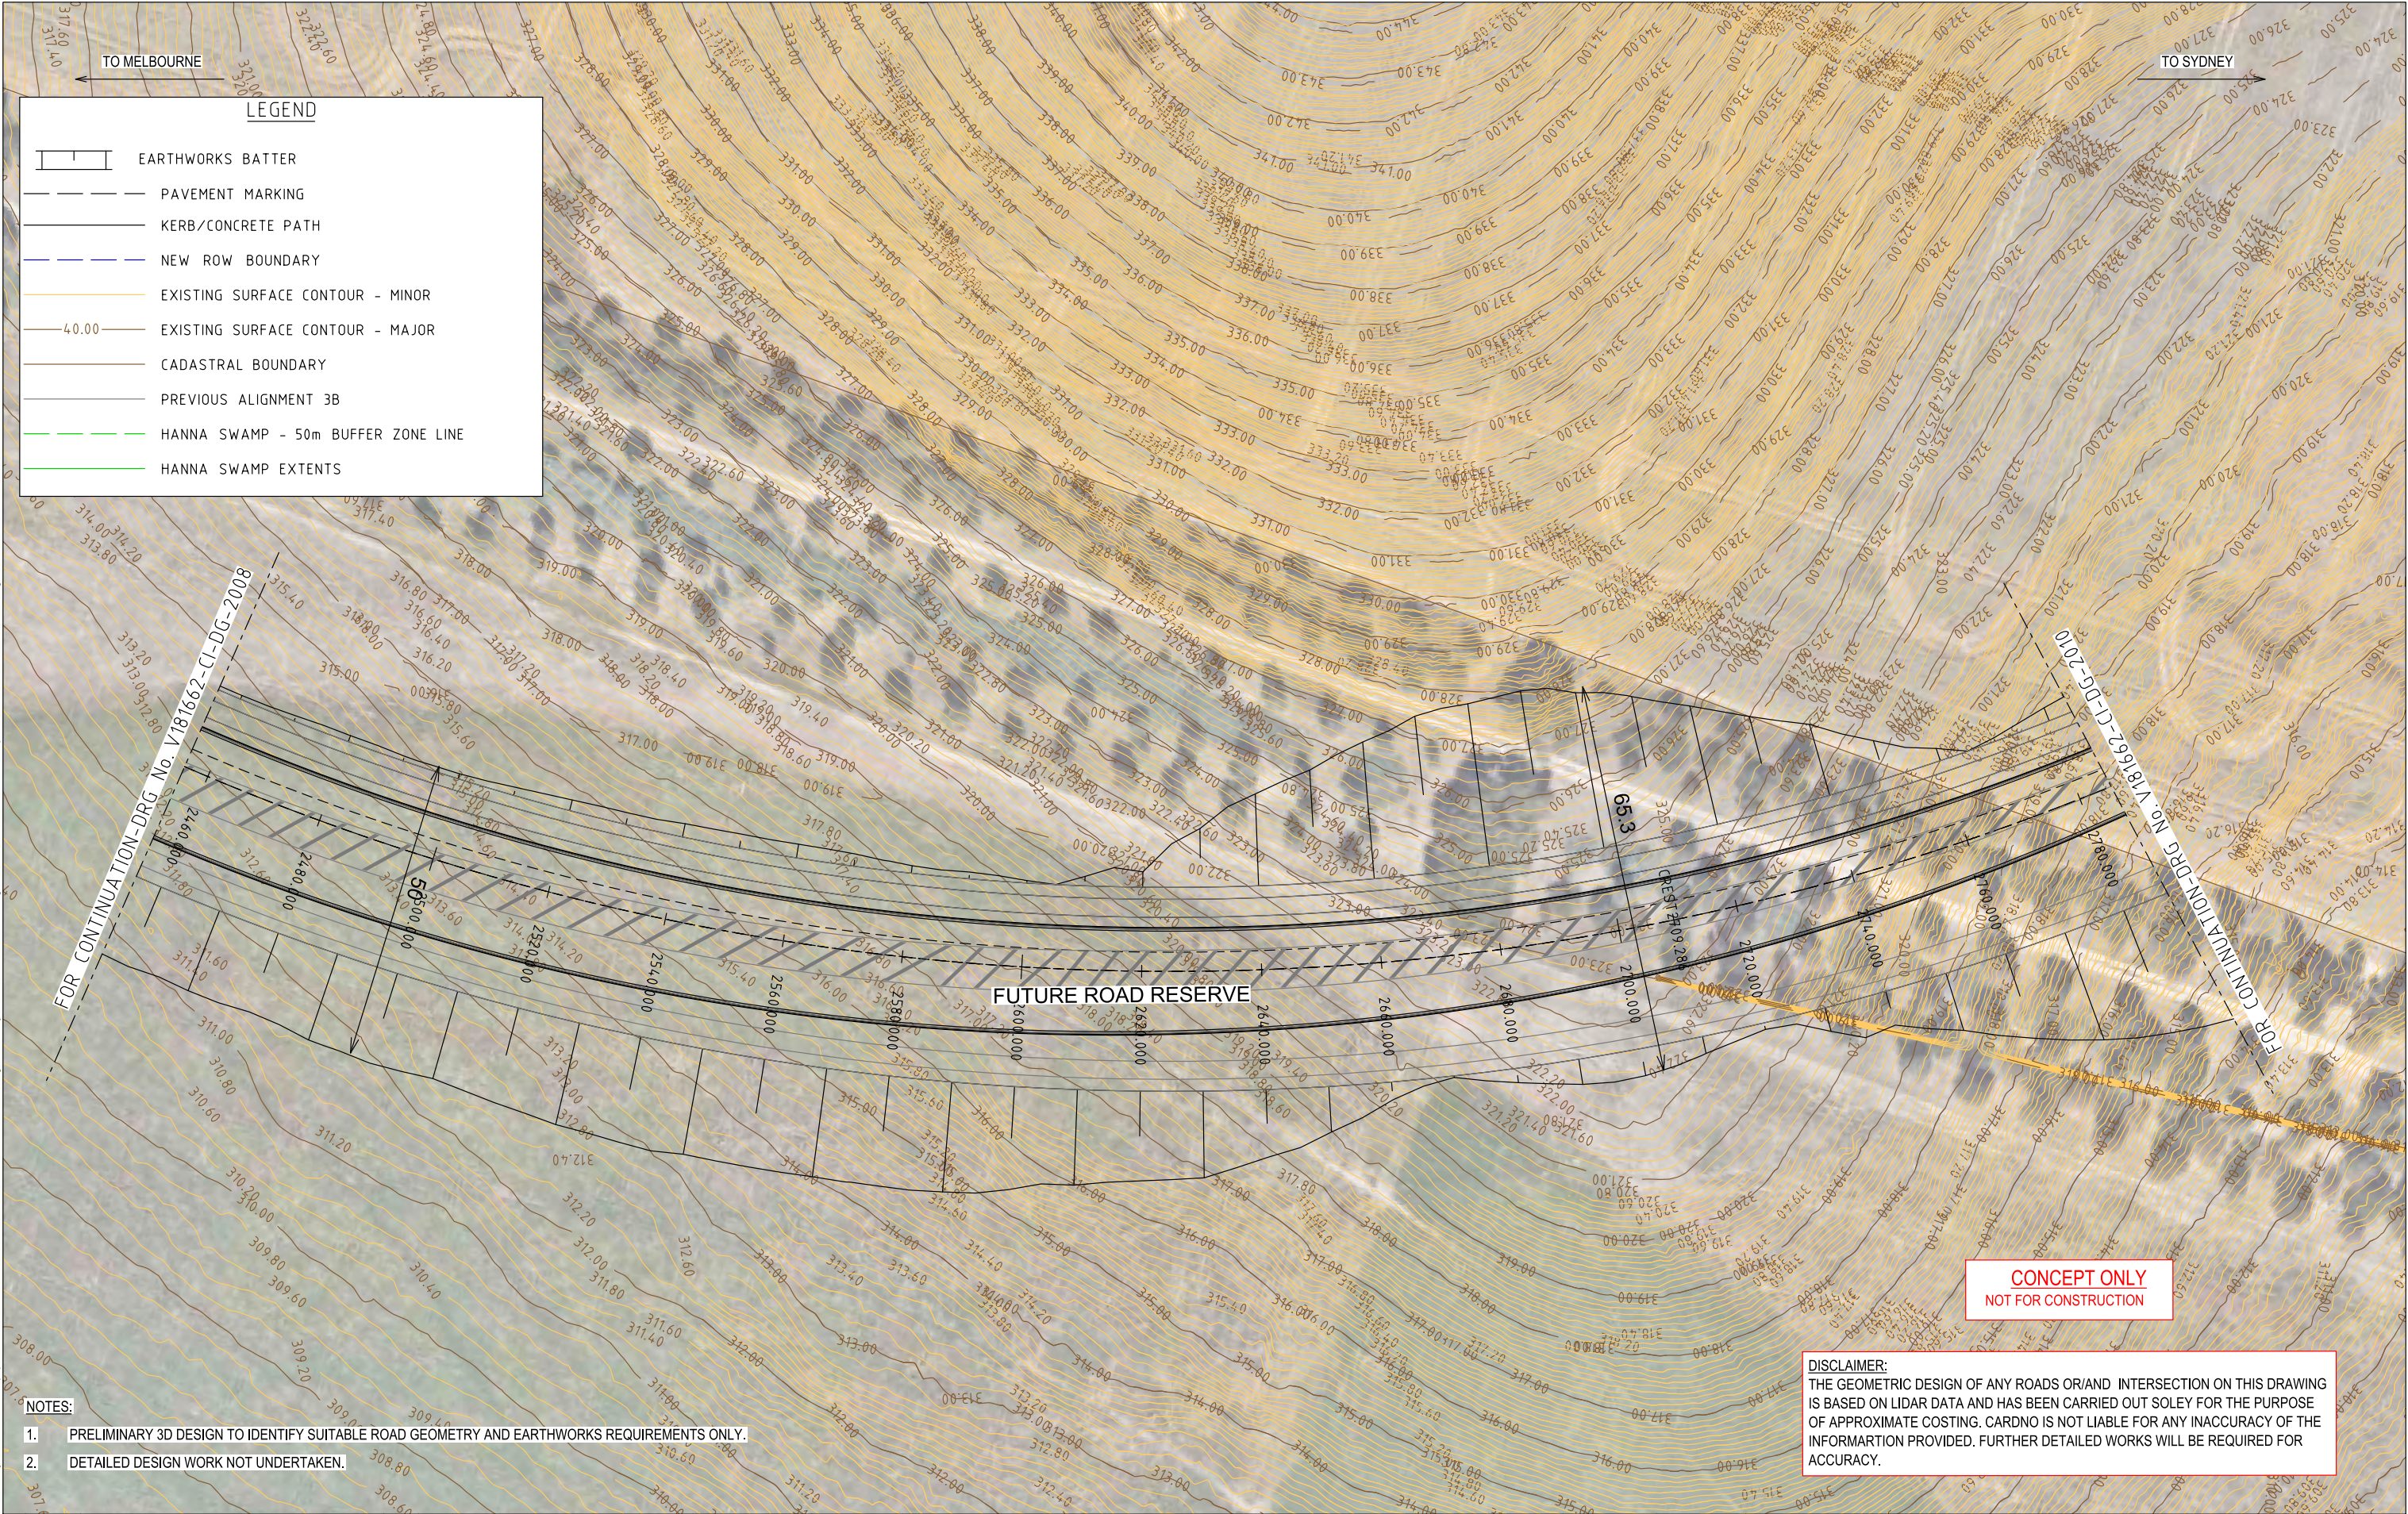

- NOTES:
- PRELIMINARY 3D DESIGN TO IDENTIFY SUITABLE ROAD GEOMETRY AND EARTHWORKS REQUIREMENTS ONLY.
 - DETAILED DESIGN WORK NOT UNDERTAKEN.

9	13.09.23	FINAL CONCEPT DESIGN	IM	FA
8	28.03.23	IN-07 REVISION	SB	FA
7	16.02.23	ALIGNMENT 3B REVISION	SB	FA
6	15.11.22	ALIGNMENT 3B REVISION	SB	FA
5	22.04.22	FINAL CONCEPT DESIGN	SB	SP
4	07.03.22	ISSUED FOR INFORMATION	SE	MOK
3	31.10.21	CHAINAGE UPDATED & ADDRESS S/HOLDER COMMENTS	SE	PC
2	23.07.19	ADDRESSING STAKEHOLDER COMMENTS	YG	FH
1	02.05.19	ISSUED FOR INFORMATION	NV	EA
Rev	Date	Description	Drawn	Appr.

© Cardno Limited All Rights Reserved.
This document is produced by Cardno Limited solely for the benefit of and use by the client in accordance with the terms of the retainer. Cardno Limited does not and shall not assume any responsibility or liability whatsoever to any third party arising out of any use or reliance by third party on the content of this document.

0 5 10 20
1:1000 @ A3

WARNING
BEWARE OF UNDERGROUND SERVICES
THE LOCATIONS OF UNDERGROUND SERVICES SHOWN ARE APPROXIMATE ONLY AND THEIR EXACT POSITION SHOULD BE PROVEN ON SITE.




Drawn	S.ELIAS
Designed	S.BECKHAM
Checked	C.MENDOZA
Authorised	M.O.KHAN

Client	VICTORIAN PLANNING AUTHORITY
Project	BEVERIDGE NORTHWEST PSP INFRASTRUCTURE DESIGNS AND COSTINGS
Title	RD03B - CH 2500 - CH 2800 ALIGNMENT PLAN

Status	PRELIMINARY NOT TO BE USED FOR CONSTRUCTION PURPOSES		
Date	13.09.23	Scale	0.736111
Drawing Number	V181662-CI-DG-2009	Sheet No.	30
Revision			9

DISCLAIMER:
THE GEOMETRIC DESIGN OF ANY ROADS OR/AND INTERSECTION ON THIS DRAWING IS BASED ON LIDAR DATA AND HAS BEEN CARRIED OUT SOLEY FOR THE PURPOSE OF APPROXIMATE COSTING. CARDNO IS NOT LIABLE FOR ANY INACCURACY OF THE INFORMARTION PROVIDED. FURTHER DETAILED WORKS WILL BE REQUIRED FOR ACCURACY.

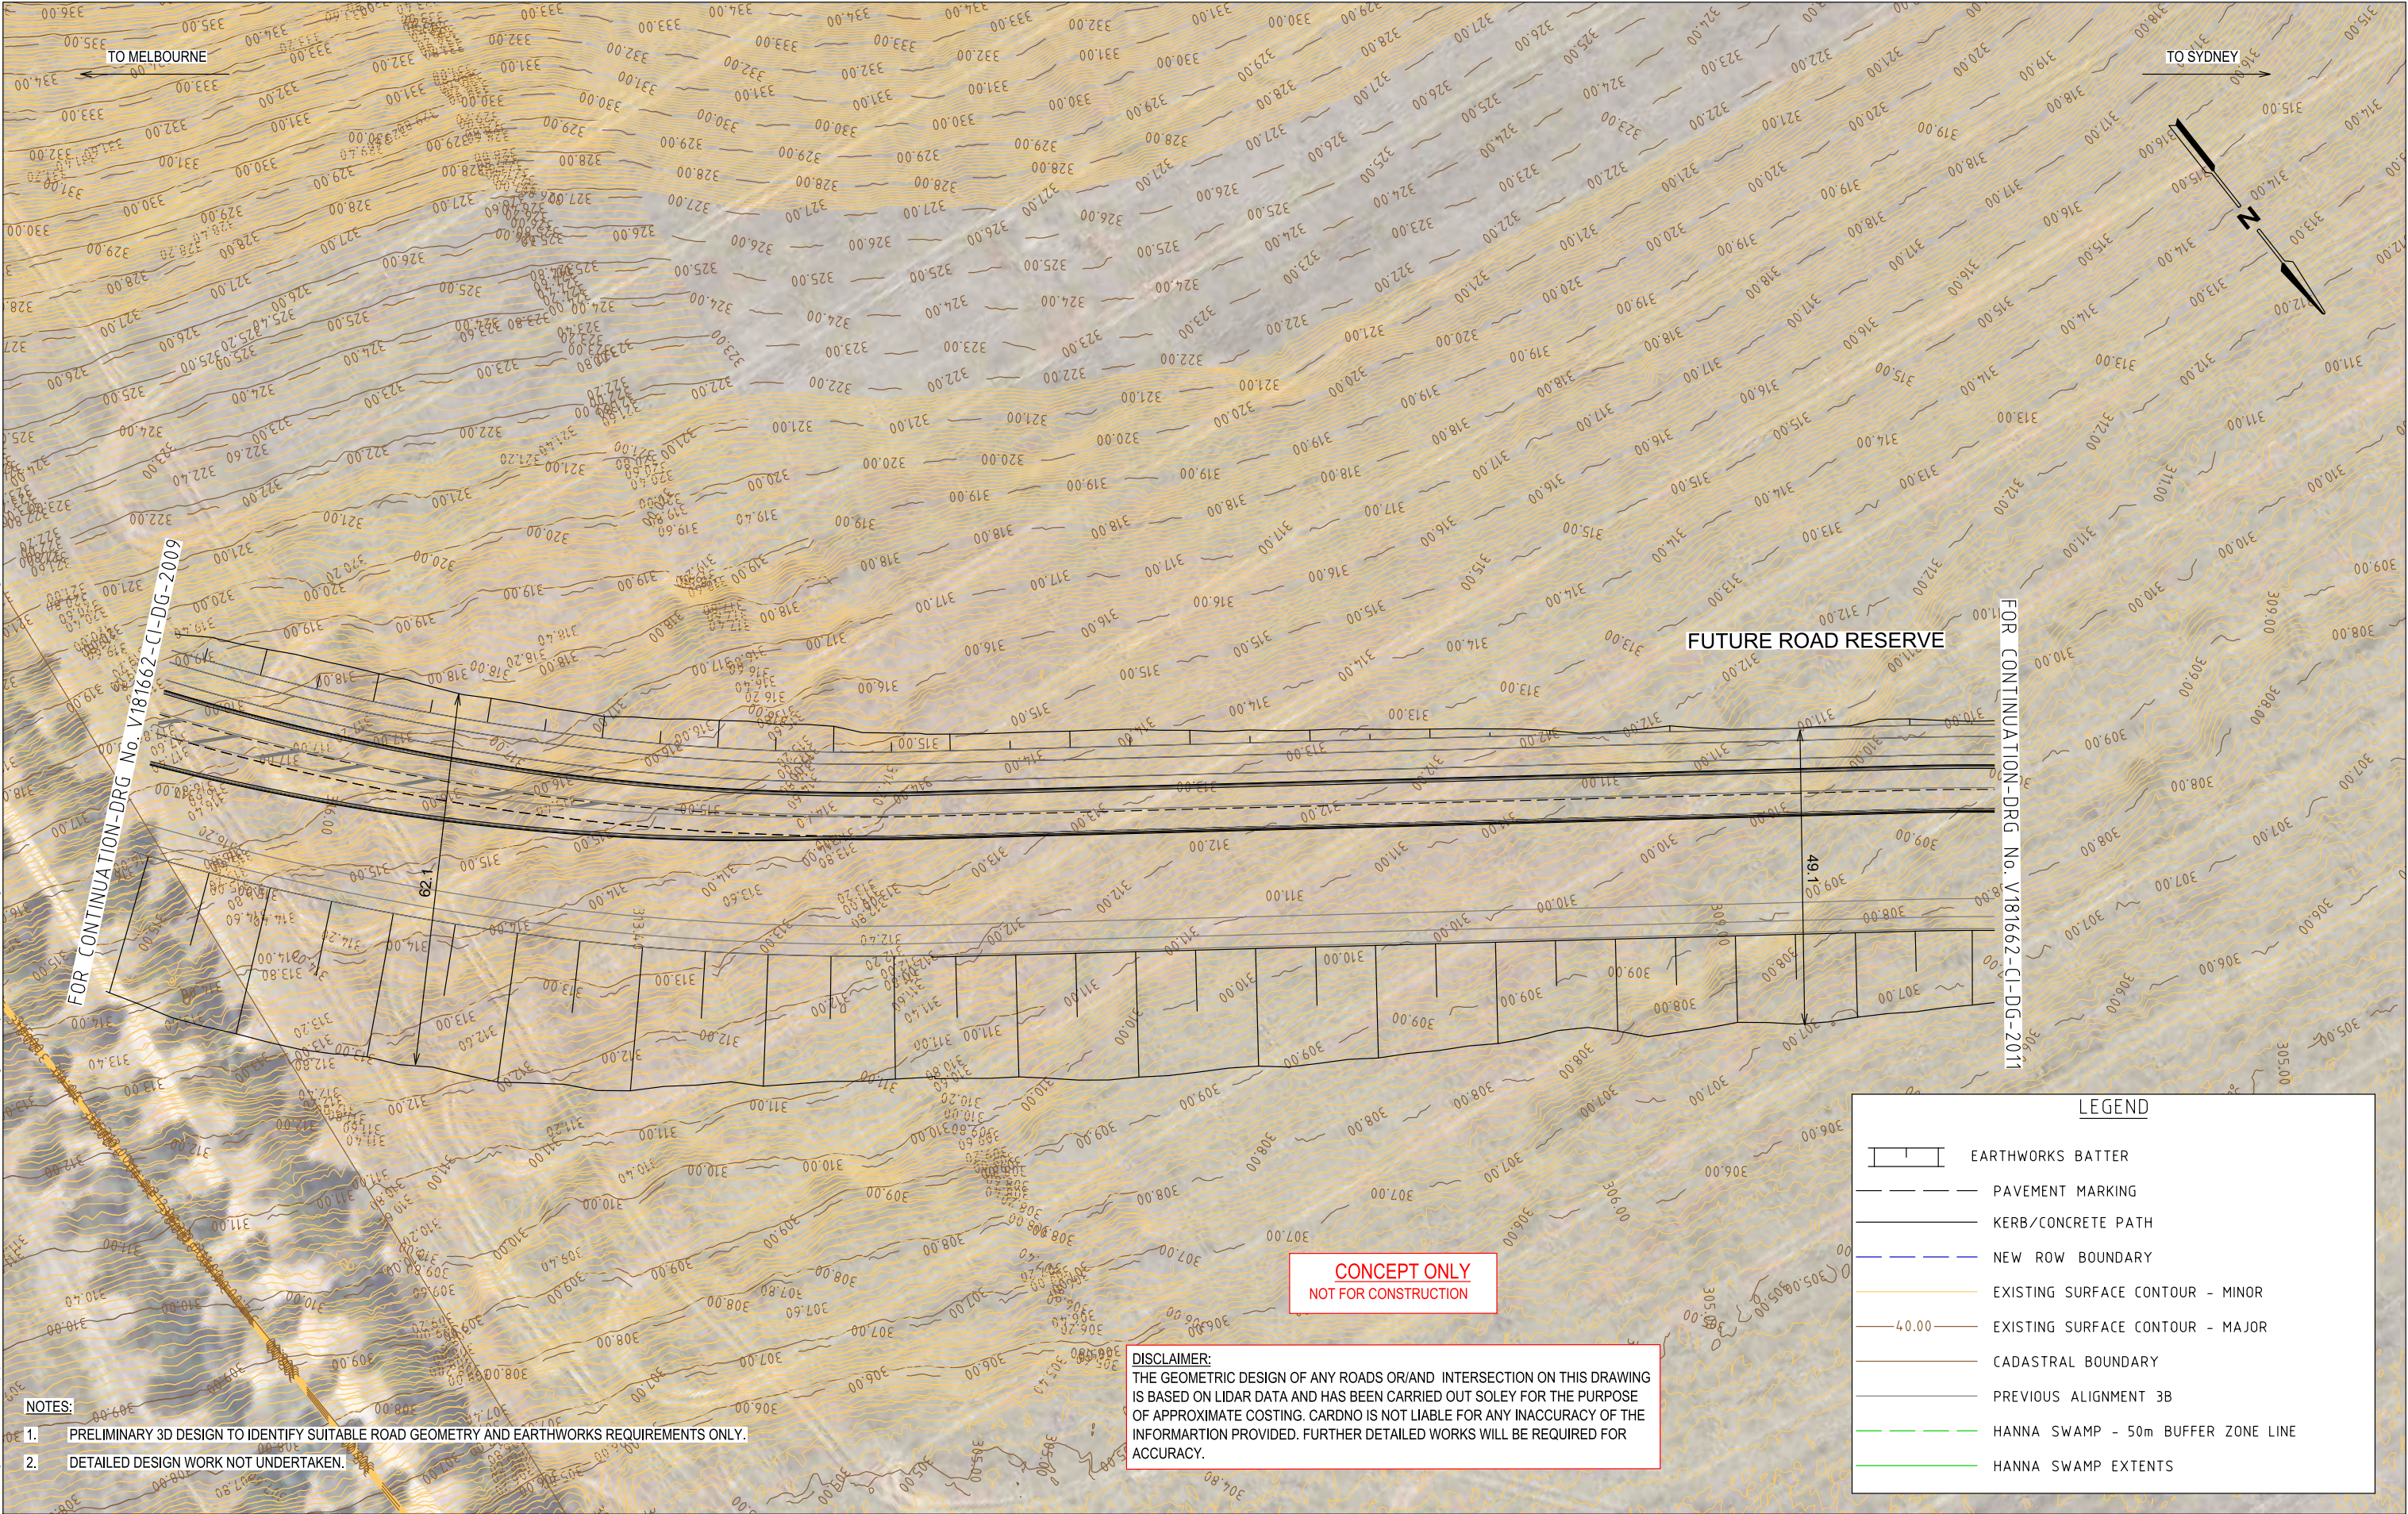

Rev	Date	Description	Drawn	Appr.
7	13.09.23	FINAL CONCEPT DESIGN	IM	FA
6	15.11.22	ALIGNMENT 3B REVISION	SB	FA
5	22.04.22	FINAL CONCEPT DESIGN	SB	SP
4	07.03.22	ISSUED FOR INFORMATION	SE	MOK
3	31.10.21	CHAINAGE UPDATED & ADDRESS S/HOLDER COMMENTS	SE	PC
2	23.07.19	ADDRESSING STAKEHOLDER COMMENTS	YG	FH
1	02.05.19	ISSUED FOR INFORMATION	NV	EA

© Cardno Limited All Rights Reserved.
This document is produced by Cardno Limited solely for the benefit of and use by the client in accordance with the terms of the retainer. Cardno Limited does not and shall not assume any responsibility or liability whatsoever to any third party arising out of any use or reliance by third party on the content of this document.

0 5 10 20
1:1000 @ A3


WARNING
BEWARE OF UNDERGROUND SERVICES
THE LOCATIONS OF UNDERGROUND SERVICES SHOWN ARE APPROXIMATE ONLY AND THEIR EXACT POSITION SHOULD BE PROVEN ON SITE.



Drawn	S.ELIAS
Designed	S.BECKHAM
Checked	C.MENDOZA
Authorised	M.O.KHAN

Client	VICTORIAN PLANNING AUTHORITY
Project	BEVERIDGE NORTHWEST PSP INFRASTRUCTURE DESIGNS AND COSTINGS
Title	RD03B - CH 2800 - CH 3150 ALIGNMENT PLAN

Status	PRELIMINARY NOT TO BE USED FOR CONSTRUCTION PURPOSES		
Date	13.09.23	Scale	0.736111
Drawing Number	V181662-CI-DG-2010	Sheet No.	31
Revision			7

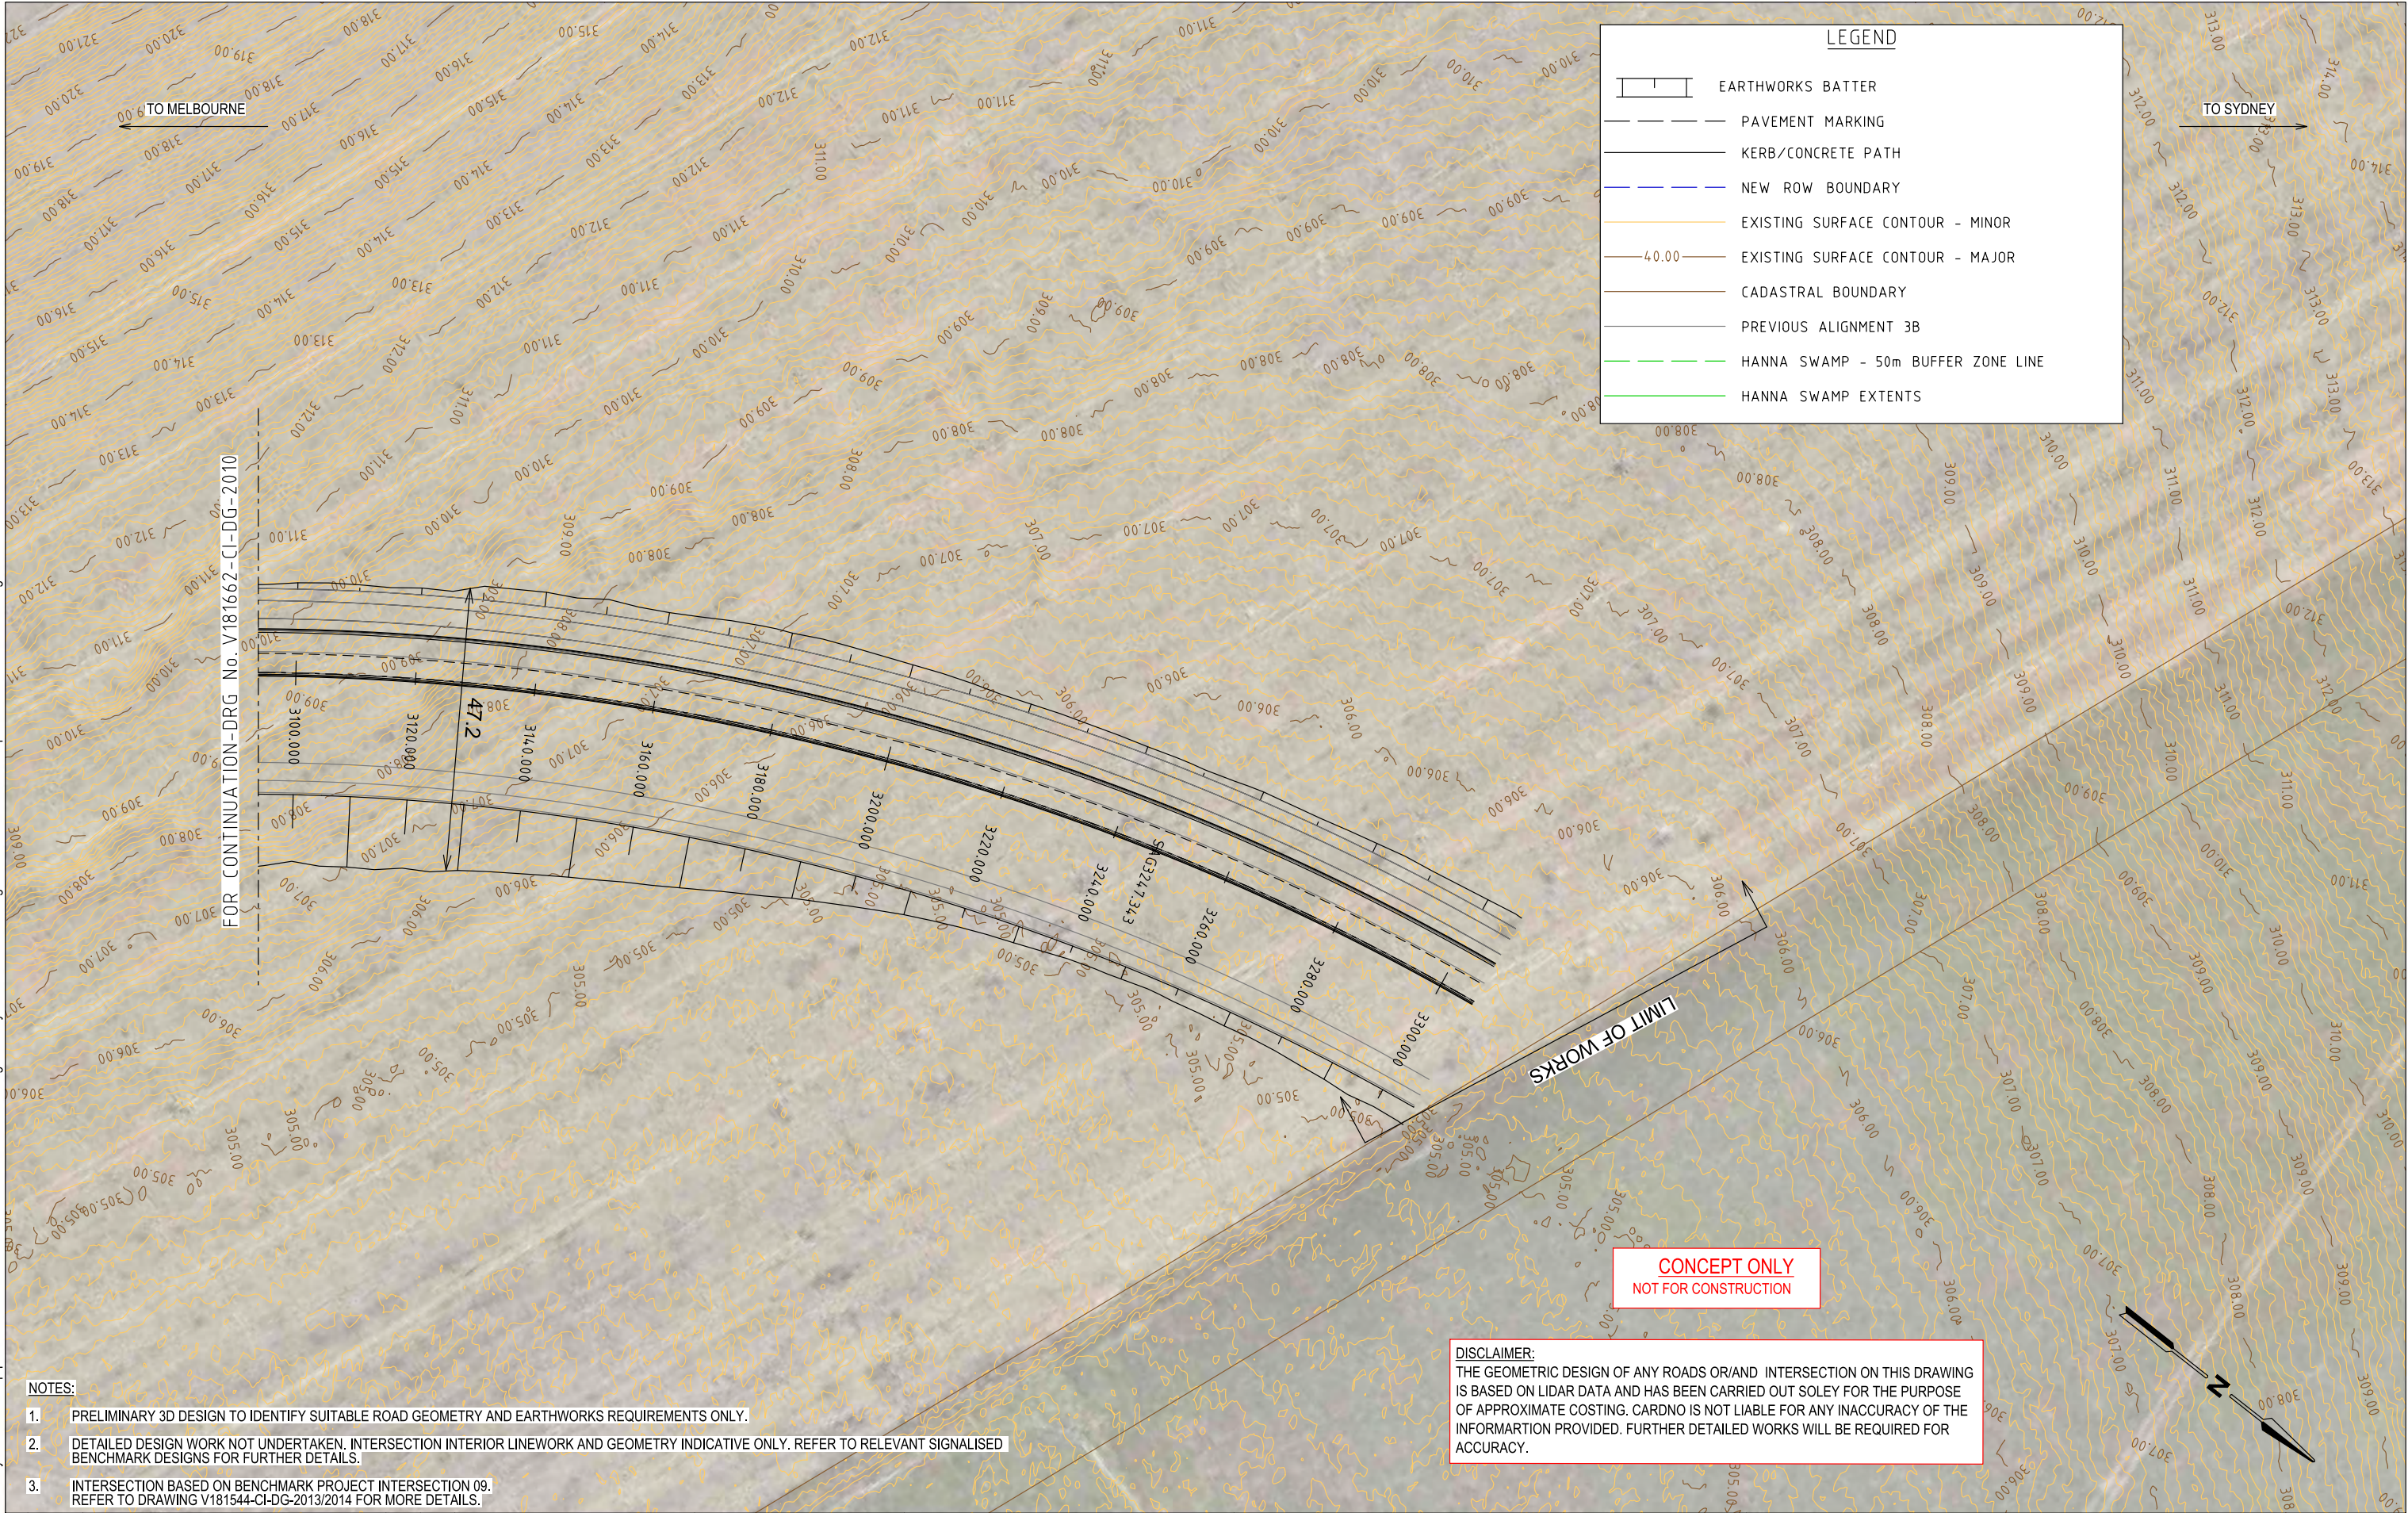

				© Cardno Limited All Rights Reserved. This document is produced by Cardno Limited solely for the benefit of and use by the client in accordance with the terms of the retainer. Cardno Limited does not and shall not assume any responsibility or liability whatsoever to any third party arising out of any use or reliance by third party on the content of this document.	0 5 10 20 1:1000 @ A3	WARNING BEWARE OF UNDERGROUND SERVICES THE LOCATIONS OF UNDERGROUND SERVICES SHOWN ARE APPROXIMATE ONLY AND THEIR EXACT POSITION SHOULD BE PROVEN ON SITE.	 Victorian Planning Authority		Drawn	S.ELIAS	Client	VICTORIAN PLANNING AUTHORITY							
7	13.09.23	FINAL CONCEPT DESIGN	IM						FA	Designed	S.BECKHAM	Project	BEVERIDGE NORTHWEST PSP INFRASTRUCTURE DESIGNS AND COSTINGS	Status	PRELIMINARY NOT TO BE USED FOR CONSTRUCTION PURPOSES				
6	15.11.22	ALIGNMENT 3B REVISION	SB						FA	Checked	C.MENDOZA	Title	RD03B - CH 3150 - CH 3550 ALIGNMENT PLAN	Date	13.09.23	Scale	0.736111	Size	A3
5	22.04.22	FINAL CONCEPT DESIGN	SB						SP	Authorised	M.O.KHAN	Drawing Number	V181662-CI-DG-2011	Sheet No.	32	Revision	7		
4	07.03.22	ISSUED FOR INFORMATION	SE						MOK										
3	31.10.21	NEW ALIGNMENT 3B & ADDRESS S/HOLDER COMMENTS	SE						PC										
2	23.07.19	ADDRESSING STAKEHOLDER COMMENTS	YG						FH										
1	02.05.19	ISSUED FOR INFORMATION	NV	EA															
Rev	Date	Description	Drawn	Appr.															



Rev	Date	Description	Drawn	Appr.
7	13.09.23	FINAL CONCEPT DESIGN	IM	FA
6	15.11.22	ALIGNMENT 3B REVISION	SB	FA
5	22.04.22	FINAL CONCEPT DESIGN	SB	SP
4	07.03.22	ISSUED FOR INFORMATION	SE	MOK
3	31.10.21	SHEET No. ADJUSTED & ADDRESS S/HOLDER COMMENTS	SE	PC
2	23.07.19	ADDRESSING STAKEHOLDER COMMENTS	YG	FH
1	02.05.19	ISSUED FOR INFORMATION	NV	EA


© Cardno Limited All Rights Reserved.
This document is produced by Cardno Limited solely for the benefit of and use by the client in accordance with the terms of the retainer. Cardno Limited does not and shall not assume any responsibility or liability whatsoever to any third party arising out of any use or reliance by third party on the content of this document.

WARNING
BEWARE OF UNDERGROUND SERVICES
THE LOCATIONS OF UNDERGROUND SERVICES SHOWN ARE APPROXIMATE ONLY AND THEIR EXACT POSITION SHOULD BE PROVEN ON SITE.



Drawn	S.ELIAS
Designed	S.BECKHAM
Checked	C.MENDOZA
Authorised	M.O.KHAN

Client	VICTORIAN PLANNING AUTHORITY		
Project	BEVERIDGE NORTHWEST PSP INFRASTRUCTURE DESIGNS AND COSTINGS		
Status	PRELIMINARY NOT TO BE USED FOR CONSTRUCTION PURPOSES		
Date	13.09.23	Scale	1:1000
Drawing Number	V181662-CI-DG-2022		Sheet No. Revision
		A3 7	

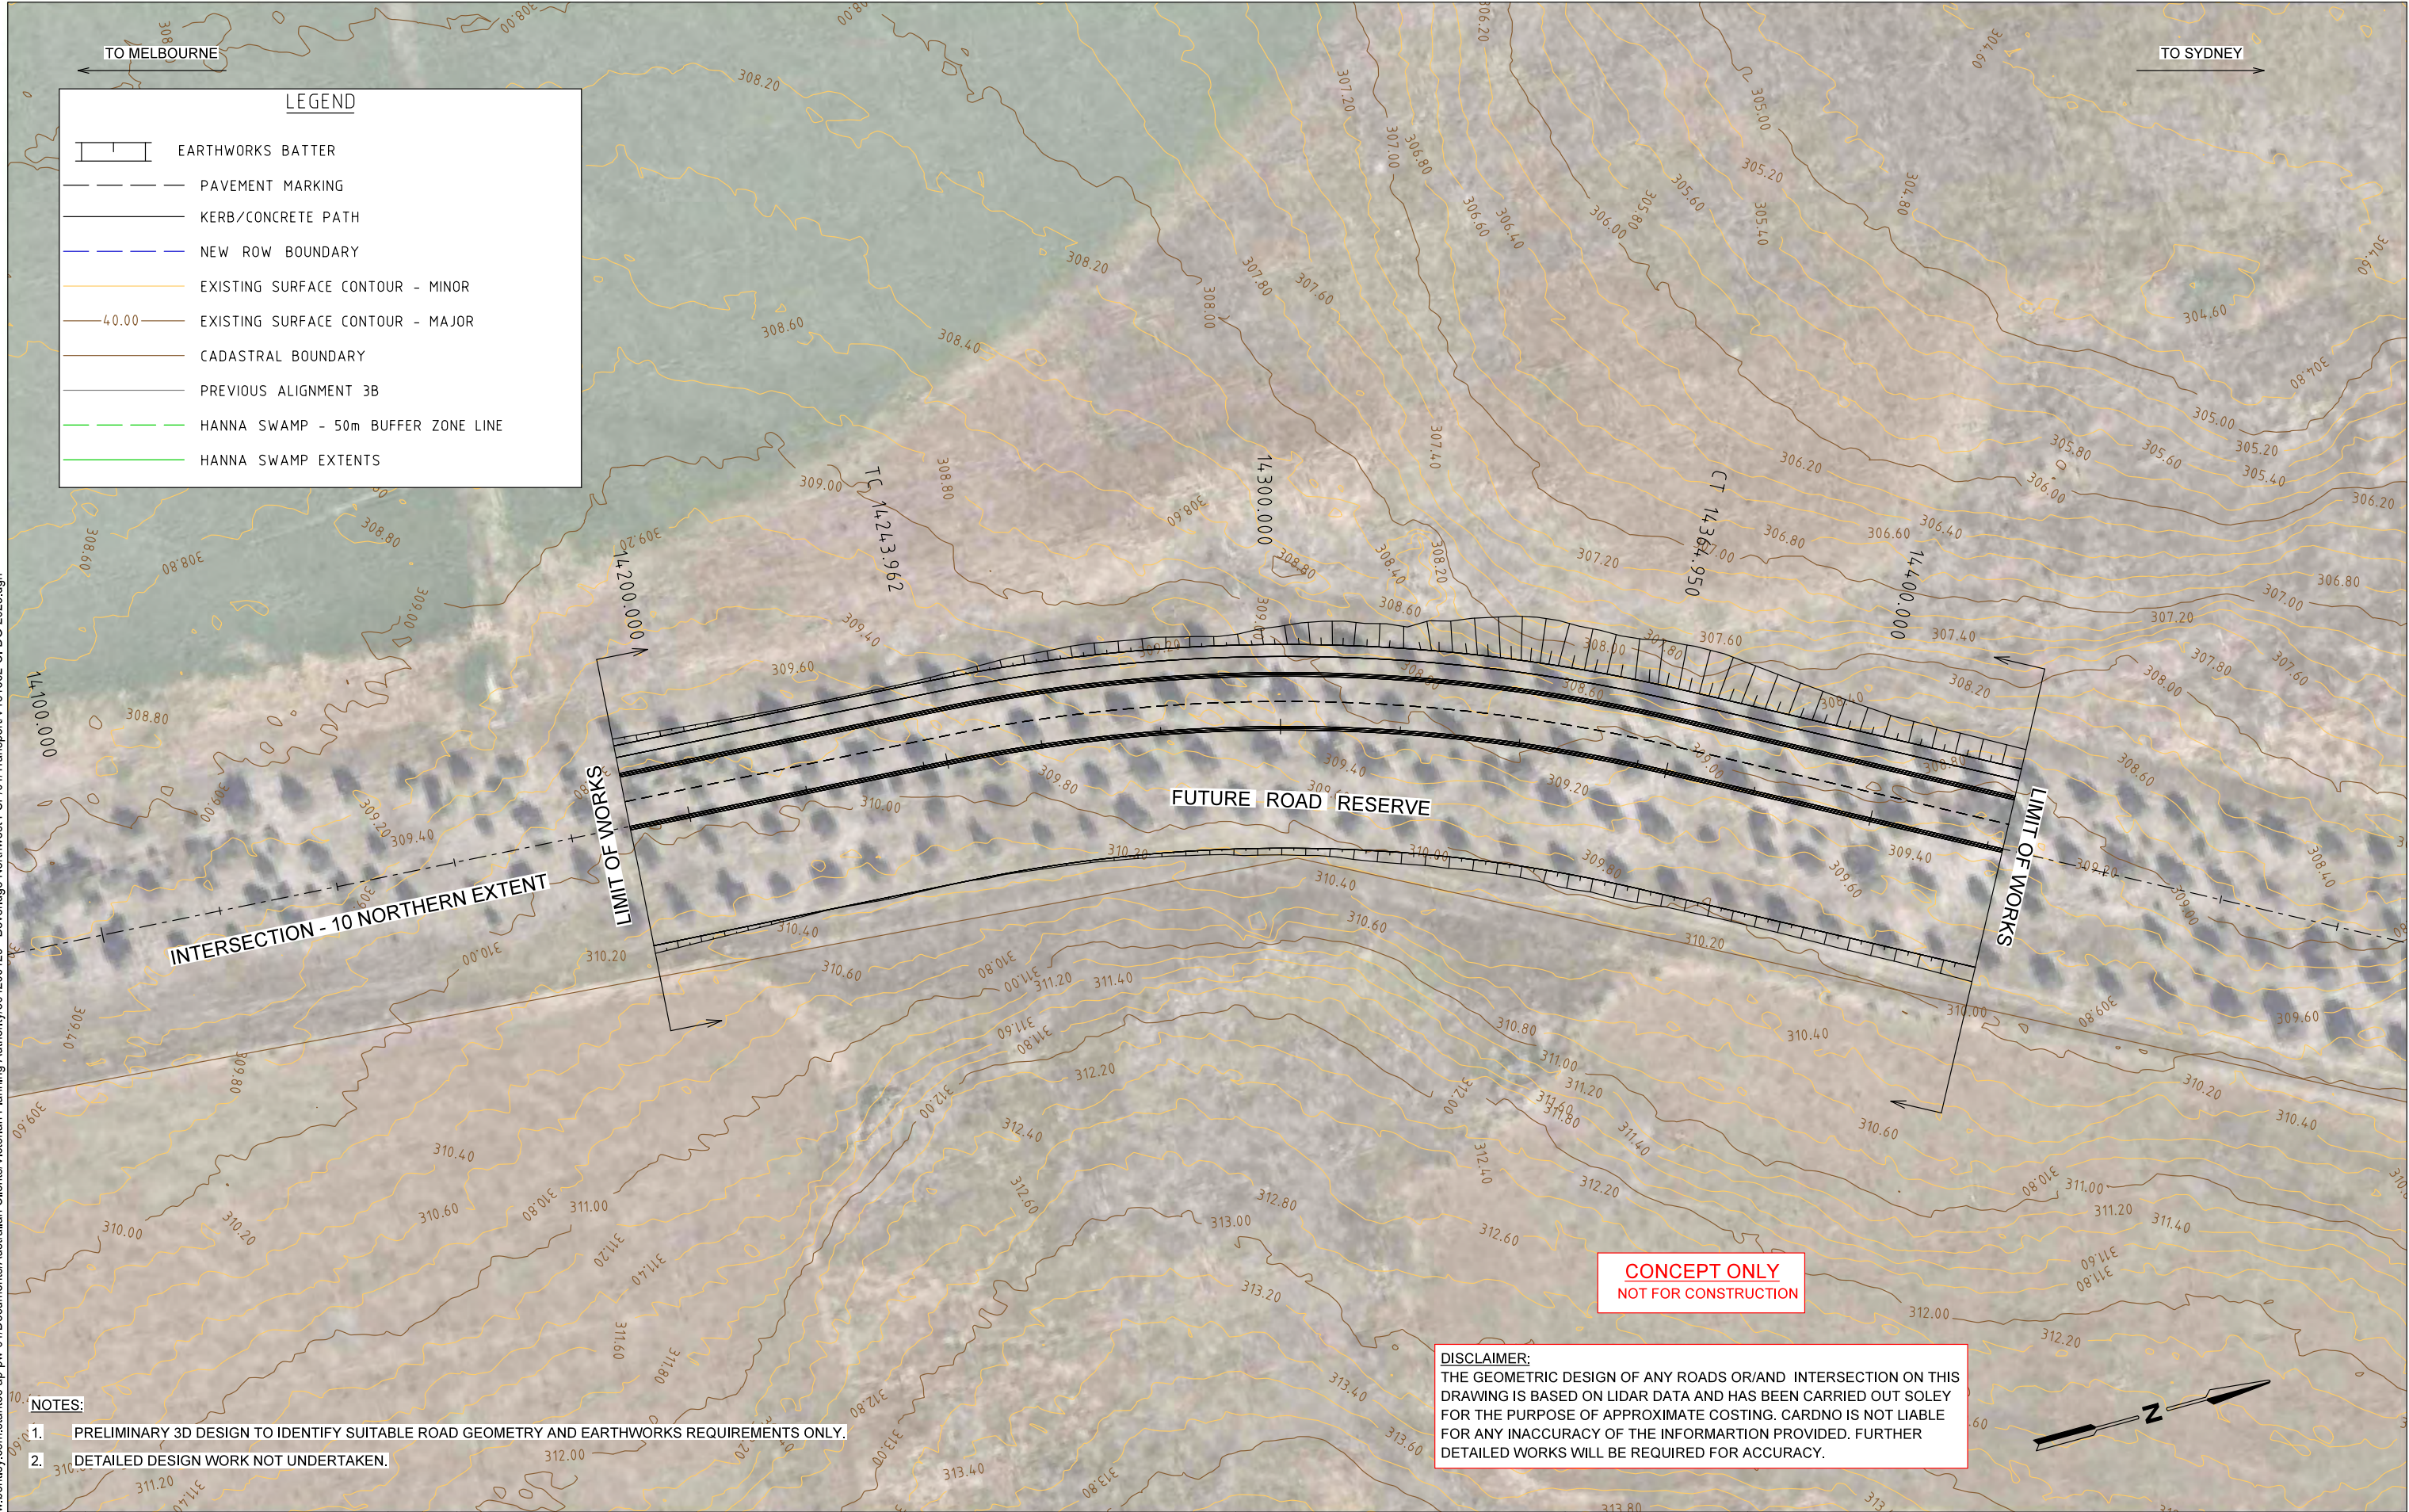

NOTES:

1. PRELIMINARY 3D DESIGN TO IDENTIFY SUITABLE ROAD GEOMETRY AND EARTHWORKS REQUIREMENTS ONLY.
2. DETAILED DESIGN WORK NOT UNDERTAKEN.

Rev	Date	Description	Drawn	Appr.
7	13.09.23	FINAL CONCEPT DESIGN	IM	FA
6	15.11.22	ALIGNMENT 3B REVISION	SB	FA
5	22.04.22	FINAL CONCEPT DESIGN	SB	SP
4	07.03.22	ISSUED FOR INFORMATION	SE	MOK
3	31.10.21	SHEET No. ADJUSTED & ADDRESS S/HOLDER COMMENTS	SE	PC
2	23.07.19	ADDRESSING STAKEHOLDER COMMENTS	YG	FH
1	02.05.19	ISSUED FOR INFORMATION	NV	EA

© Cardno Limited All Rights Reserved.
This document is produced by Cardno Limited solely for the benefit of and use by the client in accordance with the terms of the retainer. Cardno Limited does not and shall not assume any responsibility or liability whatsoever to any third party arising out of any use or reliance by third party on the content of this document.

0 5 10 20
1:1000 @ A3

WARNING
BEWARE OF UNDERGROUND SERVICES
THE LOCATIONS OF UNDERGROUND SERVICES SHOWN ARE APPROXIMATE ONLY AND THEIR EXACT POSITION SHOULD BE PROVEN ON SITE.



Drawn	S.ELIAS
Designed	S.BECKHAM
Checked	C.MENDOZA
Authorised	M.O.KHAN


Client	VICTORIAN PLANNING AUTHORITY
Project	BEVERIDGE NORTHWEST PSP INFRASTRUCTURE DESIGNS AND COSTINGS
Title	RD04 - CH 14000 - CH 14330 ALIGNMENT PLAN

Status	PRELIMINARY NOT TO BE USED FOR CONSTRUCTION PURPOSES		
Date	13.09.23	Scale	0.736111
Drawing Number	V181662-CI-DG-2023	Sheet No.	38
Revision			7

CAD File: pw:/stantec-ap-pw-bentley.com:/Documents/Australian Clients/Victorian Planning Authority/304200129 - Beveridge Northwest PSP/01/Transport/V181662-CI-DG-2050.dgn

DATE PLOTTED: 13/09/2023 4:08:28 PM

BY: _USER_

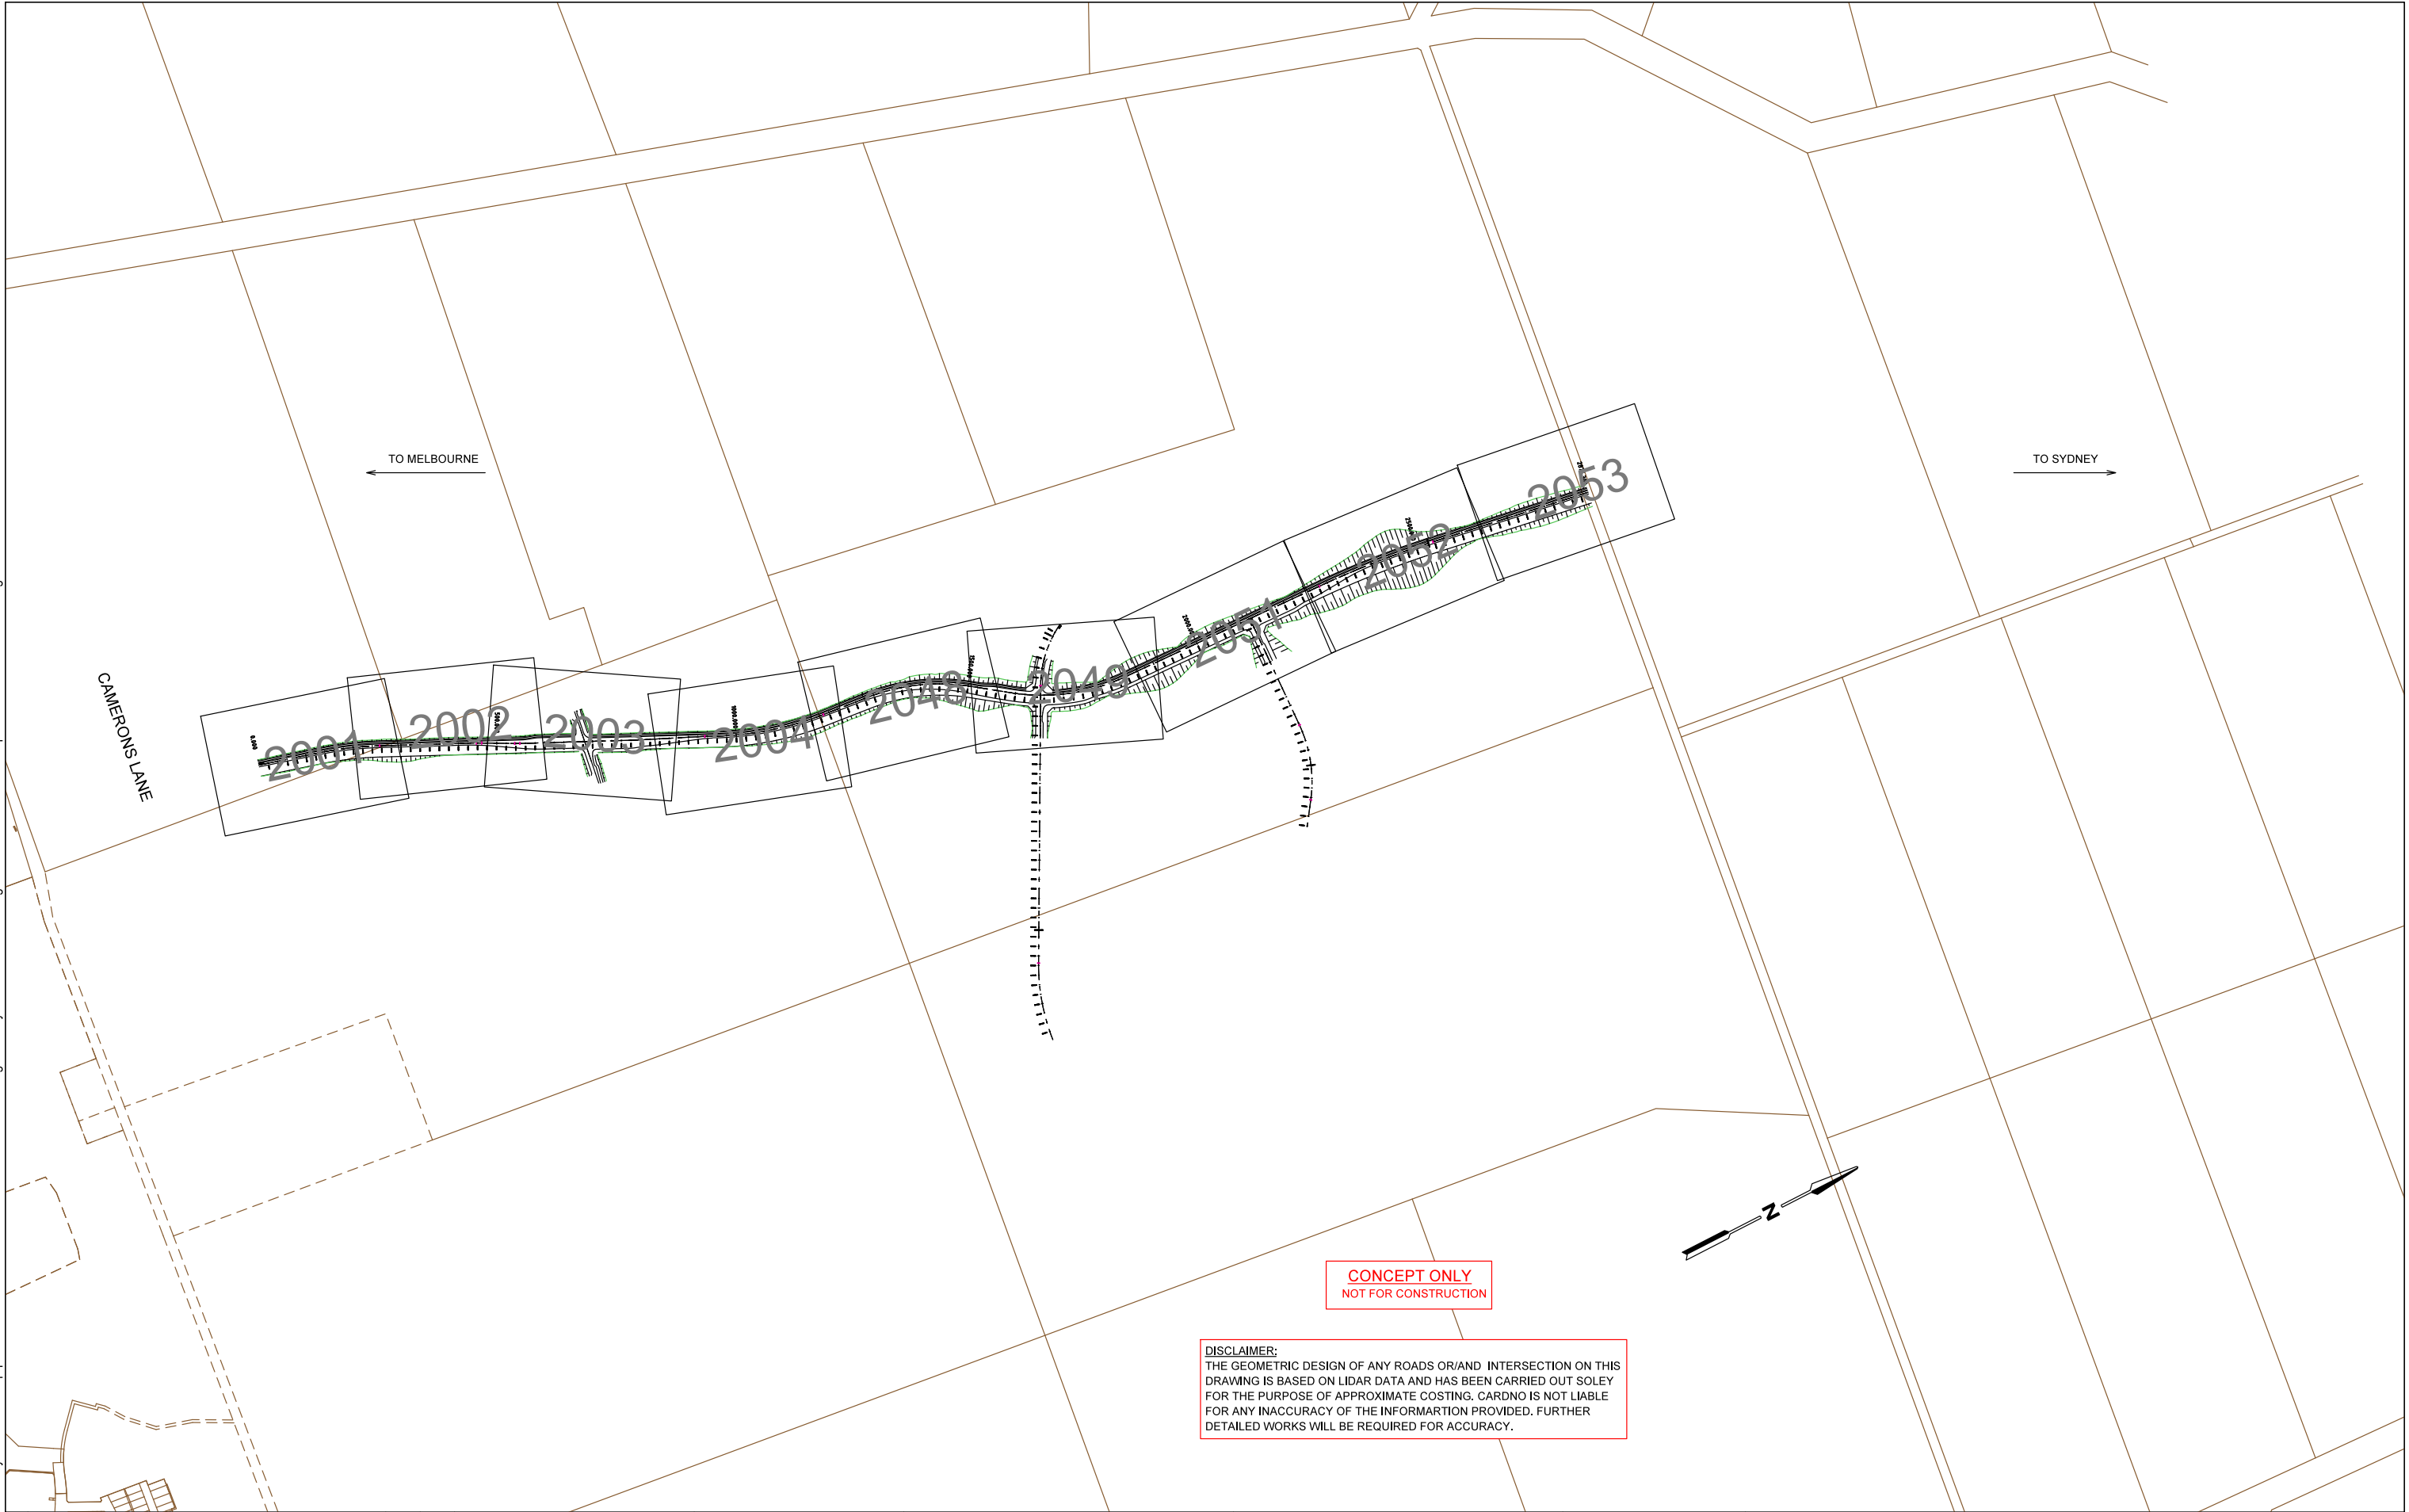

Rev	Date	Description	Drawn	Appr.
3	13.09.23	FINAL CONCEPT DESIGN	IM	FA
2	22.04.22	FINAL CONCEPT DESIGN	SB	SP
1	07.03.22	NEW ALIGNMENT RD03A ADDED	SE	MOK

© Cardno Limited All Rights Reserved.
This document is produced by Cardno Limited solely for the benefit of and use by the client in accordance with the terms of the retainer. Cardno Limited does not and shall not assume any responsibility or liability whatsoever to any third party arising out of any use or reliance by third party on the content of this document.

062.5125252

1:12500 @ A3

WARNING

BEWARE OF UNDERGROUND SERVICES

THE LOCATIONS OF UNDERGROUND SERVICES SHOWN ARE APPROXIMATE ONLY AND THEIR EXACT POSITION SHOULD BE PROVEN ON SITE.



Drawn	S.ELIAS
Designed	S.BECKHAM
Checked	C.MENDOZA
Authorised	M.O.KHAN

Client	VICTORIAN PLANNING AUTHORITY
Project	BEVERIDGE NORTHWEST PSP INFRASTRUCTURE DESIGNS AND COSTINGS
Title	ALIGNMENT KEY PLAN RD03A

Status	PRELIMINARY NOT TO BE USED FOR CONSTRUCTION PURPOSES		
Date	13.09.23	Scale	12500
Drawing Number	V181662-CI-DG-2050	Sheet No.	40
Revision			3