


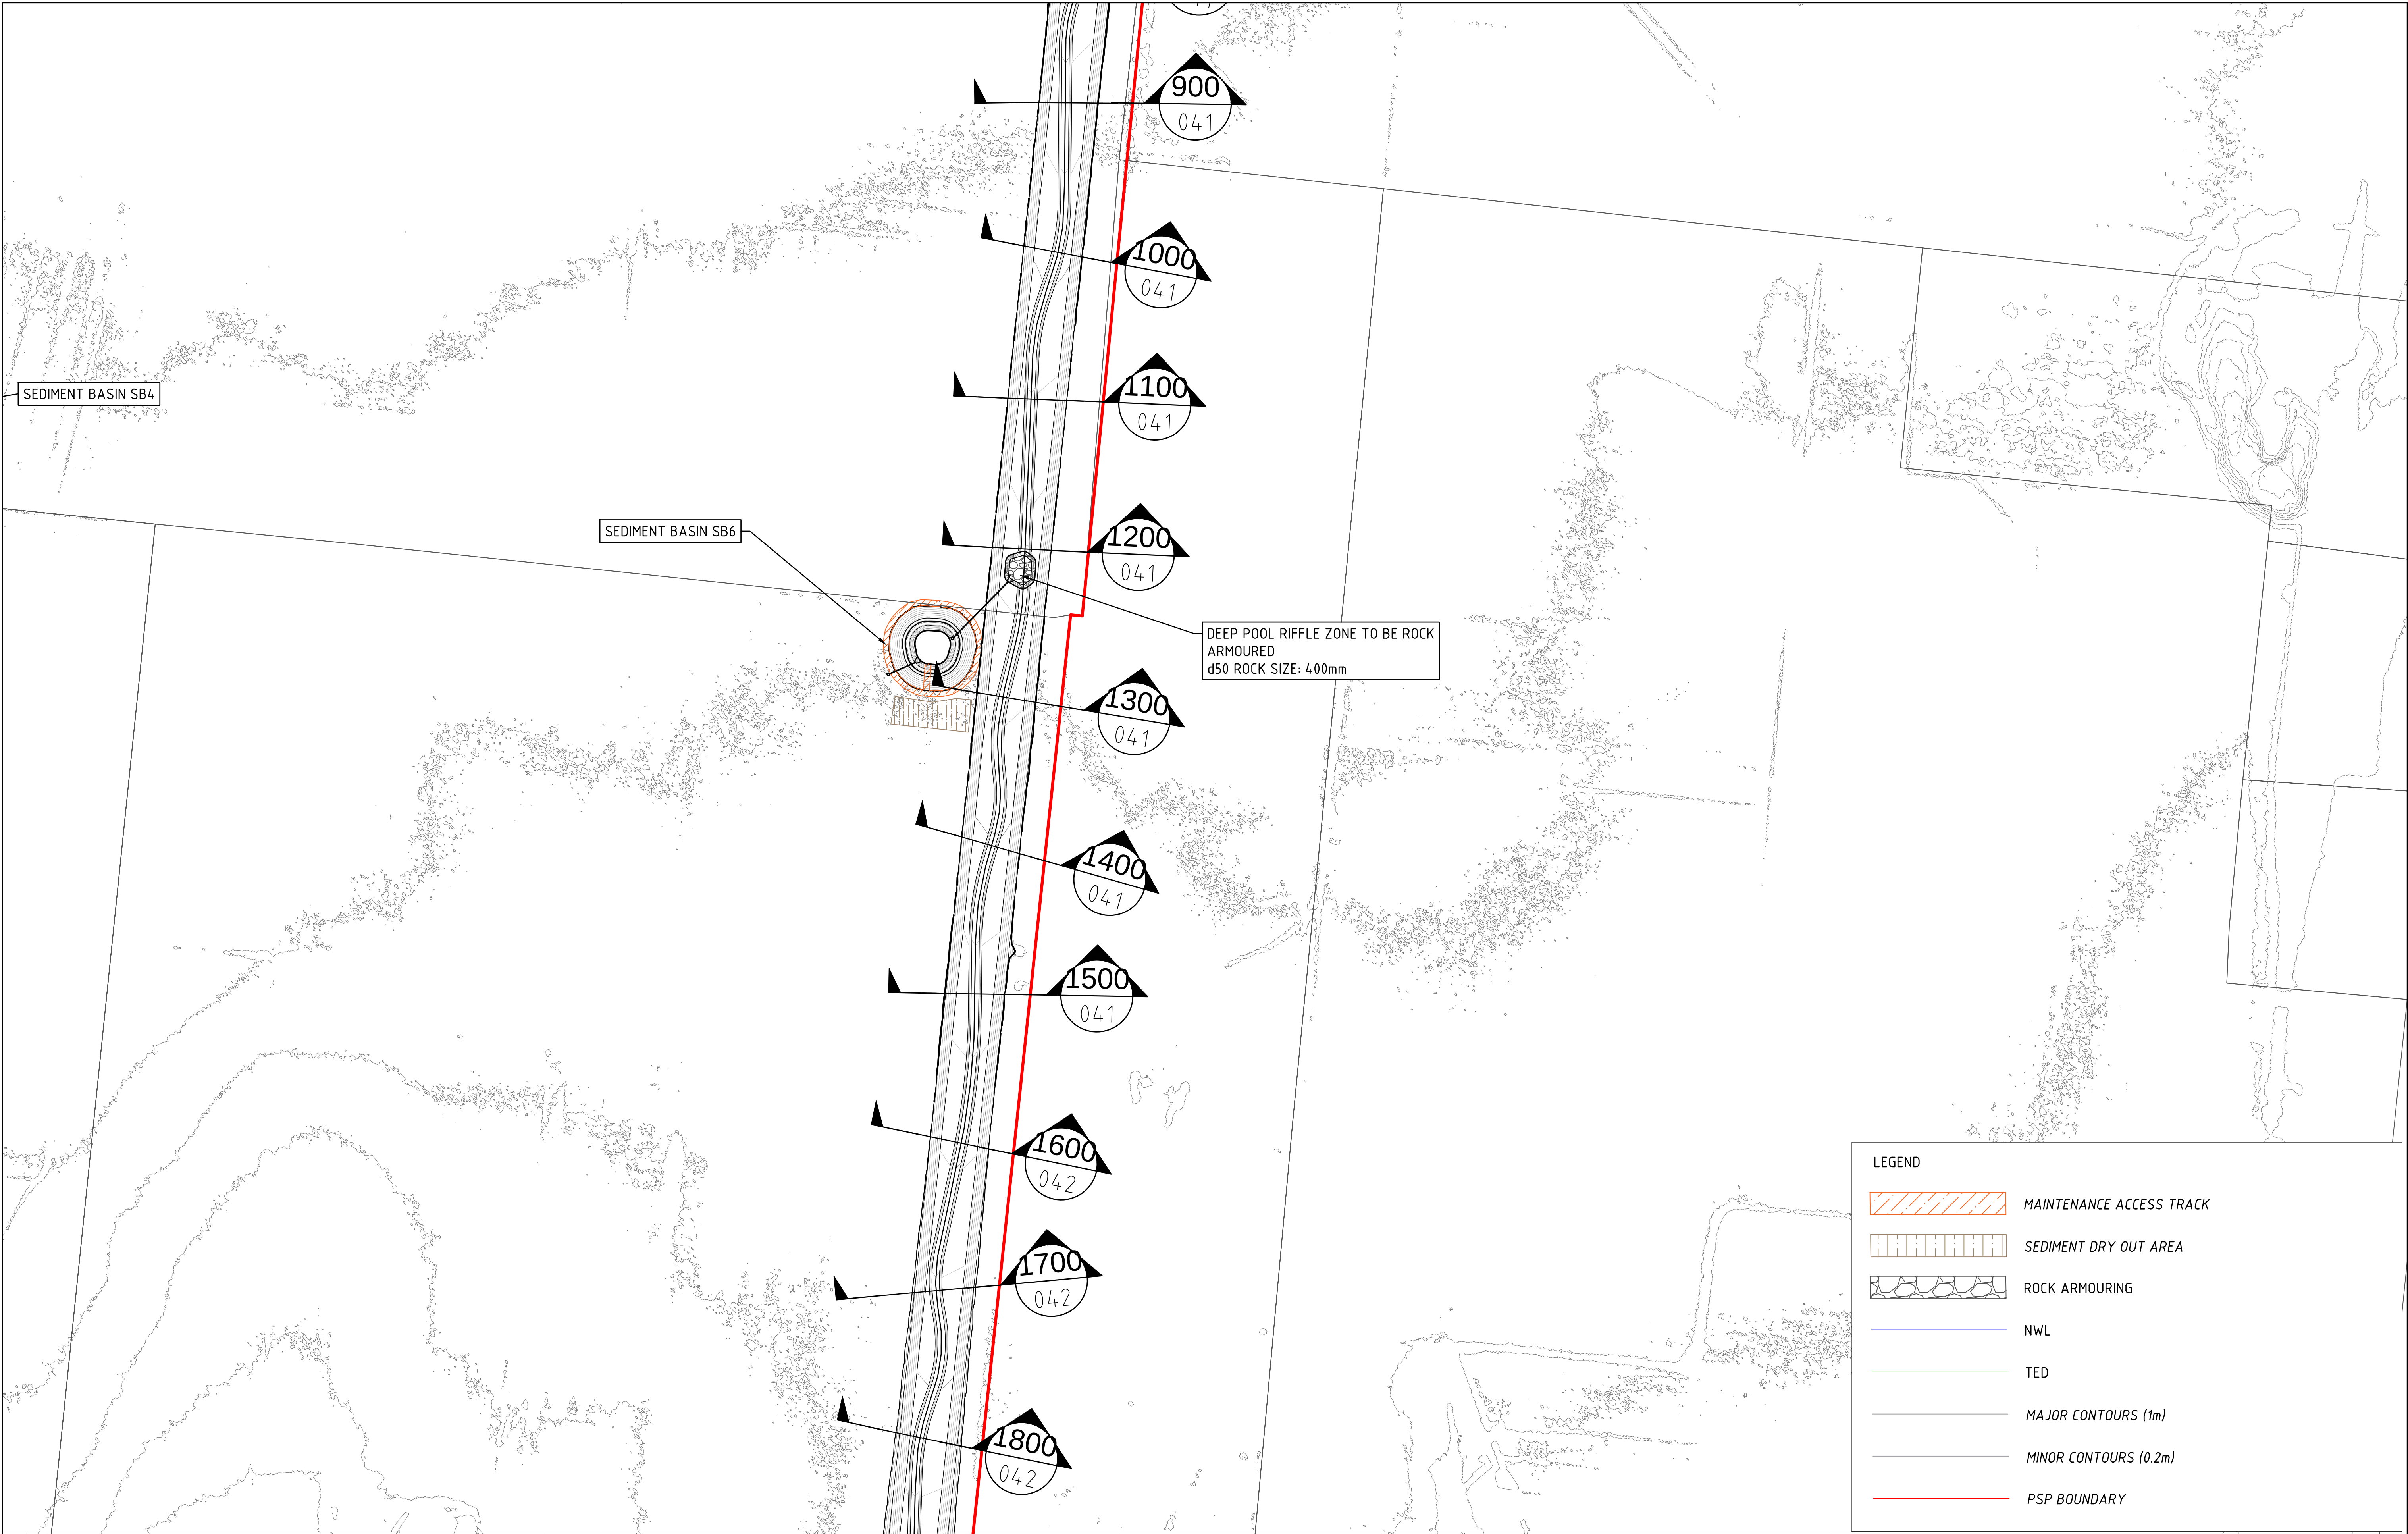

B	FINAL ISSUE	CC	05.11.21
A	PRELIMINARY ISSUE	CC	15.10.21
REV	DESCRIPTION	APP'D	DATE



Alluvium Consulting Australia
Pty. Ltd.
ABN 76 151 119 792
Lvl 1, 105-115 Dover Street
Cremorne Vic 3121
T 61 3 9421 2532
www.alluvium.com.au

DESIGNED:
D.BRAND

DRAWN:
K.PORT

CHECKED:
C.CARVALHO

APPROVED:
S.CLEVEN

PROJECT No:
0121128


VICTORIAN PLANNING AUTHORITY
WONTHAGGI NORTH EAST PSP
FUNCTIONAL DESIGN DRAWINGS
EASTERN WATERWAY DESIGN (SHEET 2 OF 3)

REVISION:
A

SHEET No.:
37 of 54

ORIGINAL SIZE: A1
DATUM: m AHD (MGA z55)

SCALE: 1:2,000
0 40 80 120m
20

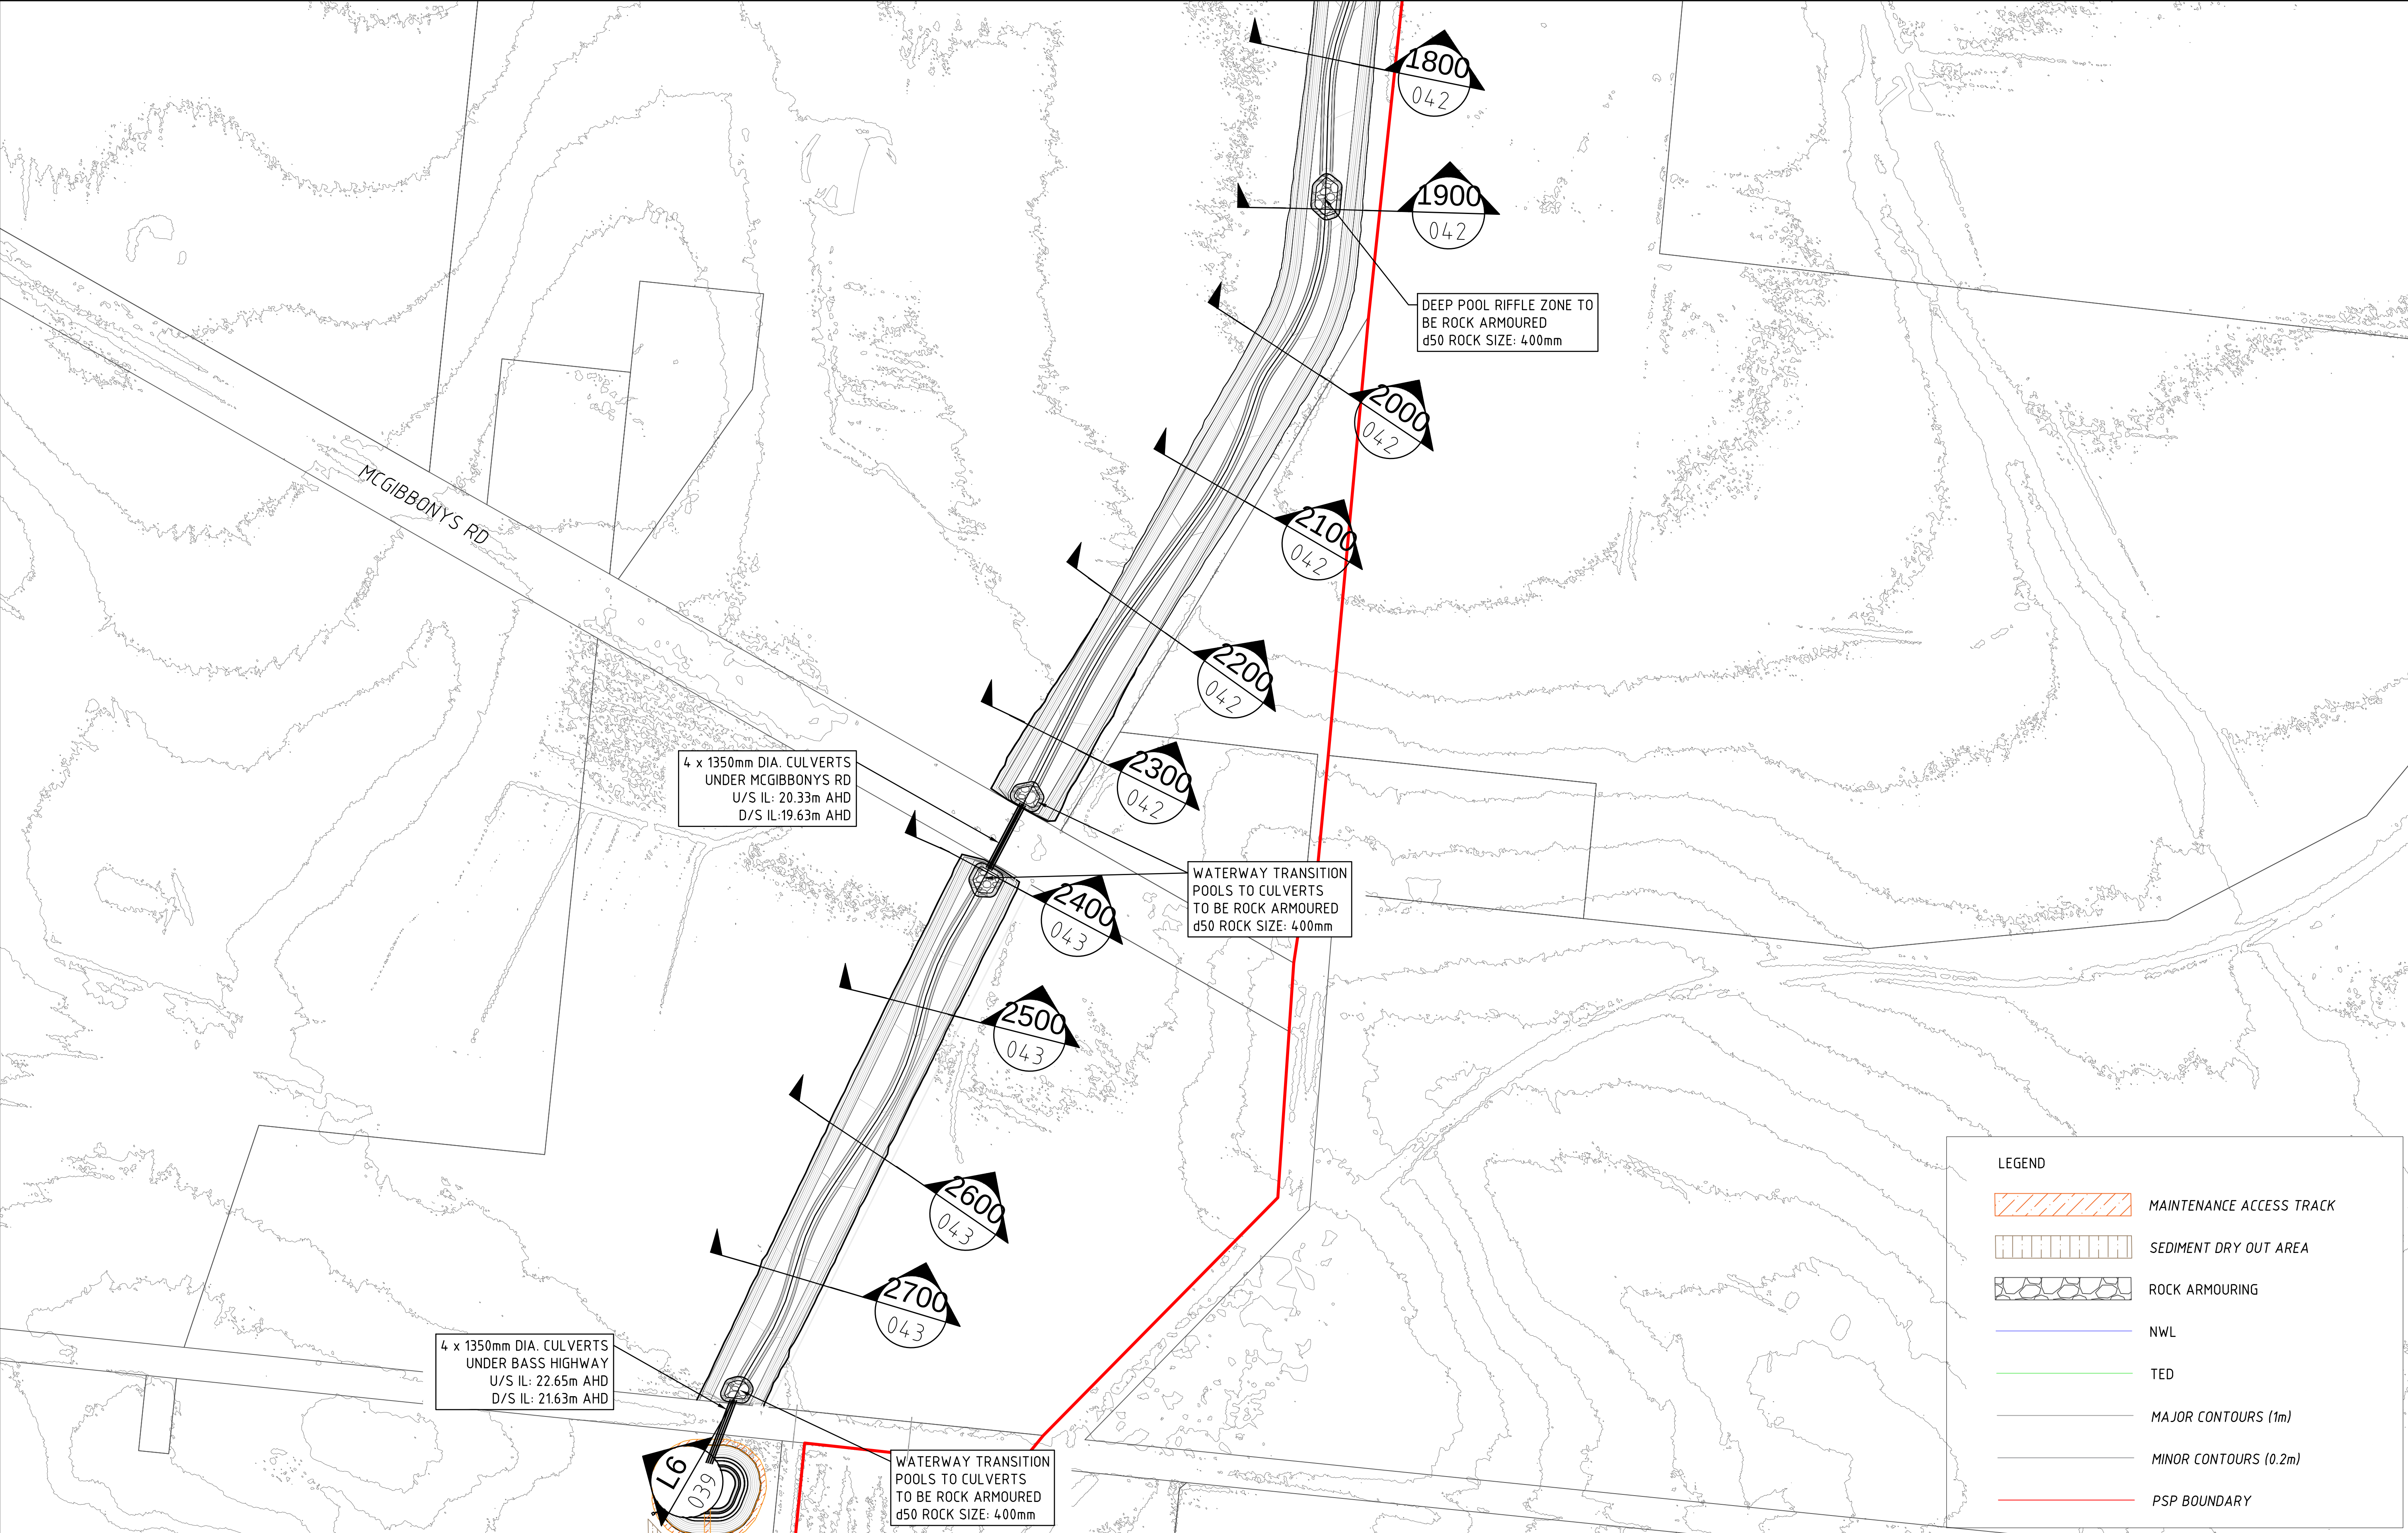

B	FINAL ISSUE	CC	05.11.21
A	PRELIMINARY ISSUE	CC	15.10.21
REV	DESCRIPTION	APP'D	DATE



DESIGNED:
D.BRAND

DRAWN:
K.PORT

CHECKED:
C.CARVALHO

APPROVED:
S.CLEVEN

PROJECT No:
0121128

Alluvium Consulting Australia
Pty. Ltd.
ABN 76 151 119 792
Lvl 1, 105-115 Dover Street
Cremorne Vic 3121
T 61 3 9421 2532
www.alluvium.com.au

REVISION:
A

SHEET No.:
38 of 54

ORIGINAL SIZE: A1
DATUM: m AHD (MGA z55)

SCALE: 1:2,000
0 40 80 120m

VICTORIAN PLANNING AUTHORITY
WONTHAGGI NORTH EAST PSP
FUNCTIONAL DESIGN DRAWINGS
EASTERN WATERWAY DESIGN (SHEET 3 OF 3)

CHAINAGE			EXISTING SURFACE			DESIGN SURFACE		
0.00	16.59	12.20						
18.19	16.60	13.70						
25.37	16.58	13.72						
37.86	16.56	13.75						
50.00	16.59	13.79						
100.00	16.65	13.92						
140.32	16.70	14.03						
150.00	16.90	14.06						
173.87	16.91	14.12						
200.00	16.94	14.19						
210.32	16.92	14.22						
225.31	17.00	14.26						
240.31	17.04	14.30						
250.00	17.05	14.33						
263.33	17.07	14.36						
277.78	17.11	14.40						
292.76	17.03	14.44						
300.00	17.06	14.46						
332.40	17.00	14.55						
350.00	16.96	14.30						
400.00	17.04	14.73						
405.26	17.03	14.74						
437.75	17.04	14.83						
450.00	17.13	14.86						
463.74	17.10	14.90						
487.73	17.20	14.96						
495.52	17.31	14.98						
507.73	17.05	15.02						
527.72	17.25	15.06						
539.21	17.28	15.09						
550.00	17.28	15.13						
562.20	17.32	15.17						
575.20	17.40	15.20						
597.68	17.40	15.26						
636.61	17.43	15.37						
645.16	17.43	15.39						
696.07	17.58	15.15						
750.00	17.85	15.67						
775.16	17.79	15.74						
800.00	17.73	15.80						
810.14	17.83	15.83						
831.89	17.75	15.89						
845.13	17.85	15.92						
857.62	17.82	15.96						
900.00	17.94	16.07						
950.00	18.04	16.21						
992.60	18.17	16.29						
1000.00	18.25	16.34						

EAST WATERWAY LONGITUDINAL SECTION

1:2000 (H)
1:400 (V)

L6

038

Datum R.L.12		
CHAINAGE	EXISTING SURFACE	DESIGN SURFACE
0000.00	18.25	16.34
0027.83	18.25	16.42
0050.00	18.28	16.48
0070.05	18.40	16.53
1000.00	18.41	16.61
1021.33	18.41	16.67
1050.00	18.45	16.74
1095.04	18.72	16.87
1223.80	18.75	16.59
1237.54	18.81	16.98
1250.00	18.84	17.01
1255.03	18.82	17.03
1264.93	18.85	17.05
1274.48	18.89	17.09
1296.03	19.02	17.13
1320.00	19.11	17.20
1330.00	19.06	17.23
1344.99	19.05	17.28
1354.99	19.05	17.30
1364.98	19.08	17.32
1371.47	19.10	17.36
1392.76	19.11	17.40
1400.00	19.10	17.42
1409.25	19.19	17.44
1439.94	19.33	17.52
1450.00	19.38	17.55
1464.42	19.46	17.59
1500.00	19.50	17.69
1529.92	19.57	17.77
1550.00	19.61	17.82
1559.91	19.68	17.85
1589.91	19.73	17.93
1600.00	19.74	17.96
1674.40	19.82	18.16
1694.88	19.83	18.21
1700.00	19.81	18.23
1709.16	19.87	18.25
1727.36	19.80	18.30
1742.35	19.82	18.34
1750.00	19.86	18.36
1757.33	19.85	18.38
1760.00	19.87	18.44
1769.82	19.89	18.47
1800.00	19.83	18.49
1807.31	19.92	18.51
1934.79	19.88	18.59
1950.00	19.83	18.63
1979.65	19.79	18.60
1990.00	19.87	18.40
1999.19	19.76	18.79
1997.28	19.74	18.84
1993.78	19.66	18.87
1990.00	19.71	18.90
1995.76	19.75	18.92
1984.73	19.72	18.99
2000.00	19.85	19.03

EAST WATERWAY LONGITUDINAL SECTION

1:2000 (H)
1:400 (V)

L6

038

CHAINAGE	EXISTING SURFACE	DESIGN SURFACE
2000.00	19.85	19.03
2007.18	19.94	19.08
2008.57	19.96	19.11
2041.19	20.05	19.16
2065.19	20.02	19.20
2087.18	20.11	19.27
2100.00	20.26	19.30
2109.67	20.24	19.33
2129.67	20.53	19.38
2150.00	20.83	19.44
2169.67	20.81	19.49
2200.00	21.30	19.57
2209.67	21.27	19.60
2229.67	21.46	19.65
2250.00	21.67	19.70
2294.66	22.11	19.82
2300.00	22.01	19.84
2329.66	22.31	19.92
2339.67	22.35	19.95
2400.00	22.73	20.33
2431.18	22.82	20.48
2450.00	22.92	20.75
2469.57	22.94	20.82
2495.06	23.07	20.90
2500.00	23.05	20.93
2509.55	23.04	20.96
2519.56	23.05	21.00
2539.55	23.14	21.07
2550.00	23.17	21.11
2559.54	23.25	21.14
2581.22	23.33	21.22
2600.00	23.64	21.39
2636.67	23.65	21.42
2650.00	23.66	21.47
2657.02	23.67	21.49
2672.01	23.68	21.55
2694.49	23.73	21.63
2700.00	23.78	21.65
2716.98	23.82	21.71
2739.97	23.79	21.78
2750.00	23.86	21.83
2774.98	23.87	21.72
2793.19	23.97	22.54
2799.97	24.33	24.33

EAST WATERWAY LONGITUDINAL SECTION


1:2000 (H)
1:400 (V)

L6

038

NWL

[illegible]

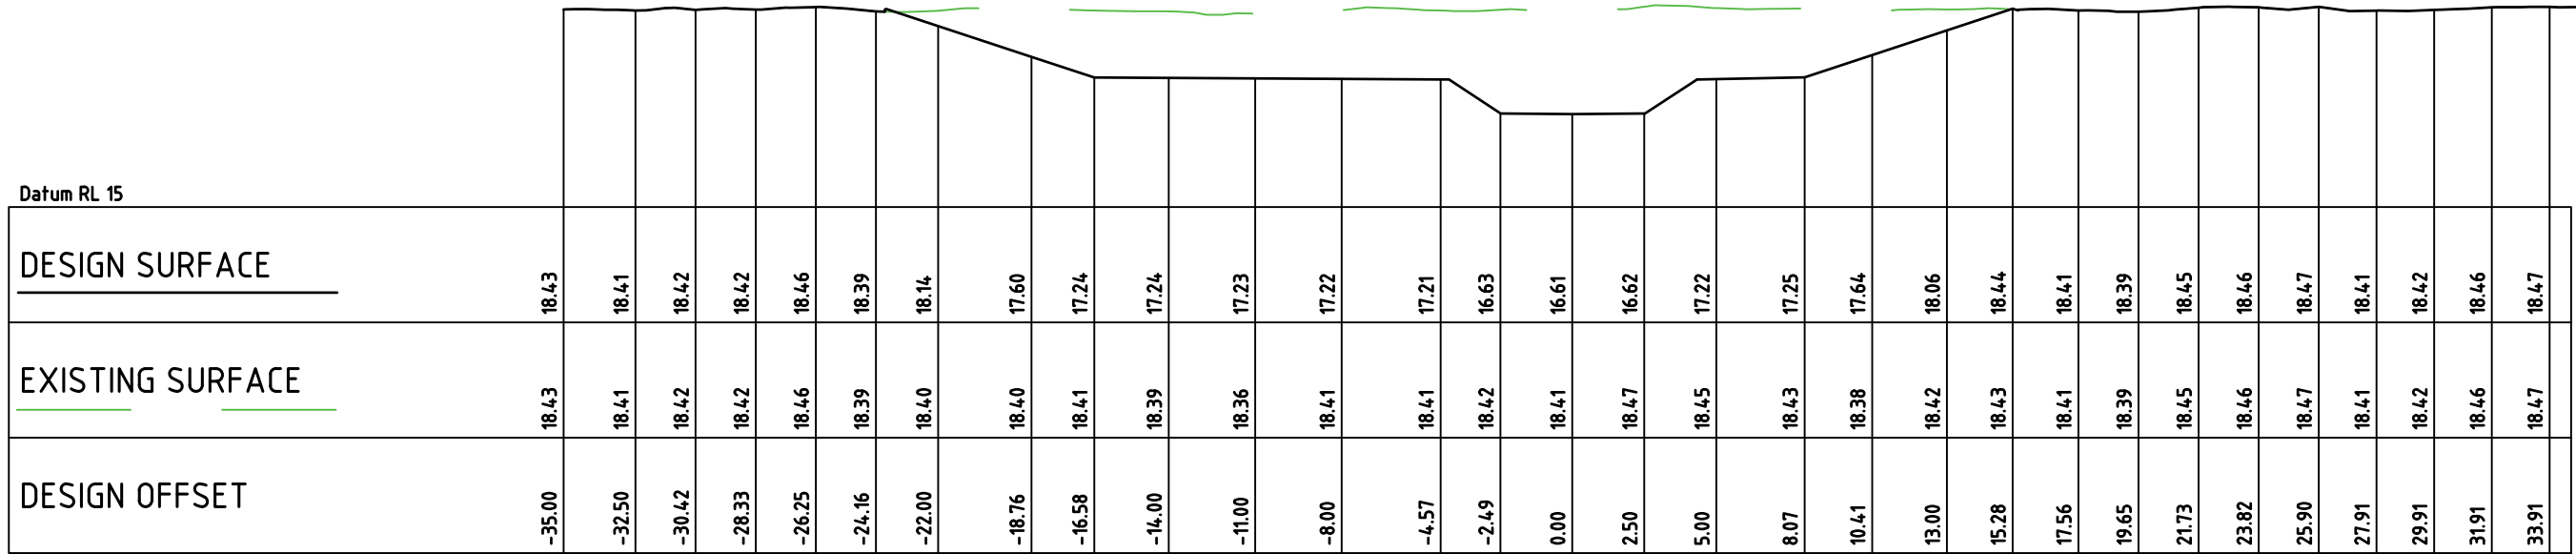

EAST WATERWAY CHAINAGE 1100

1:250 (H)
1:125 (V)


1100
037



EAST WATERWAY CHAINAGE 1000

1:250 (H)
1:125 (V)


1000
037

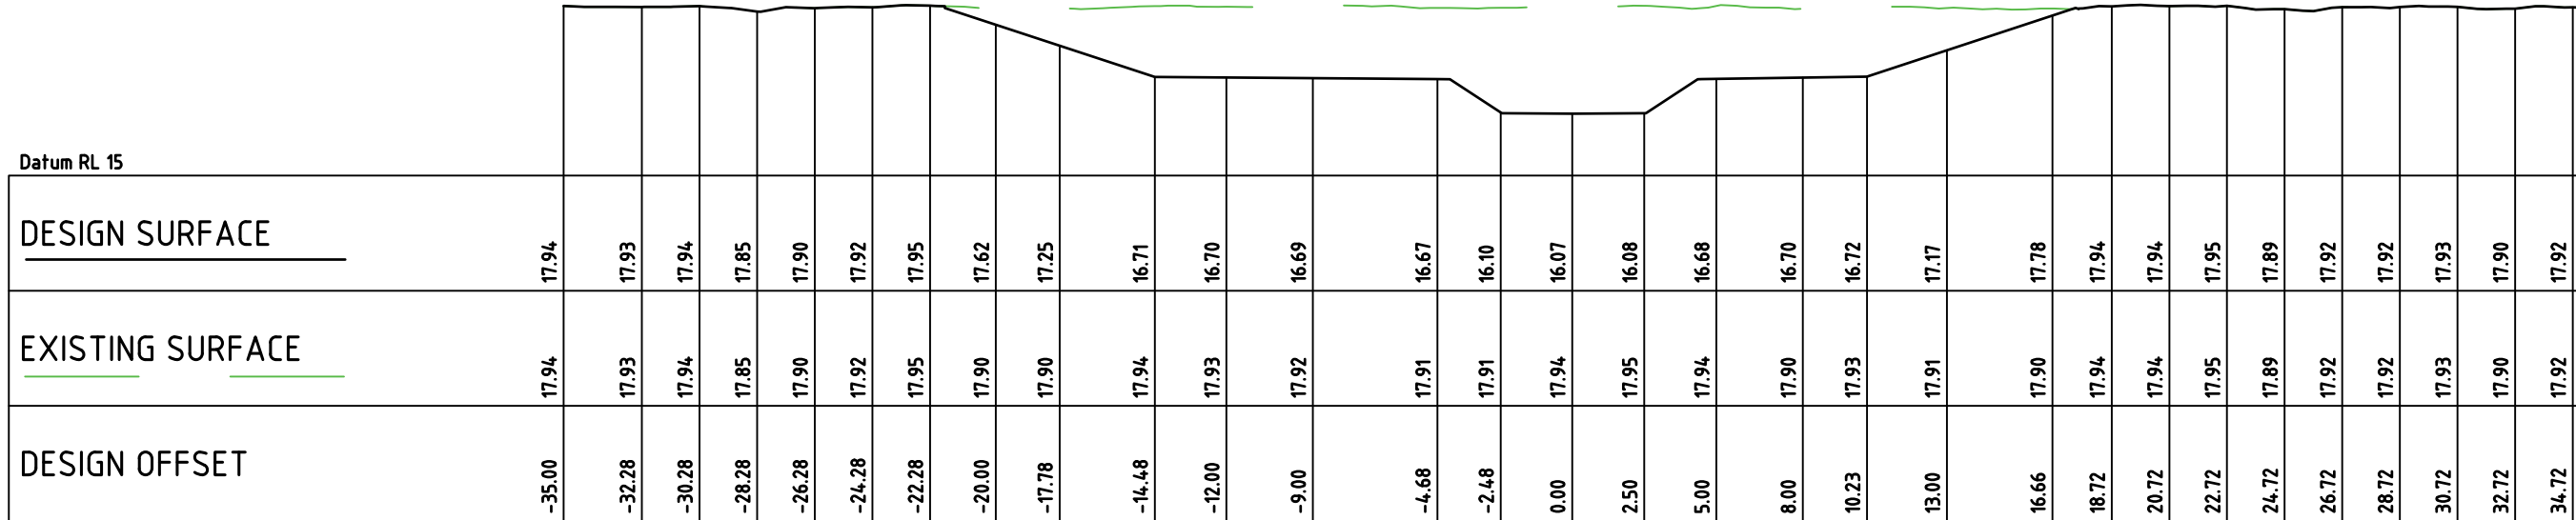

EAST WATERWAY CHAINAGE 900

1:250 (H)
1:125 (V)


900
036

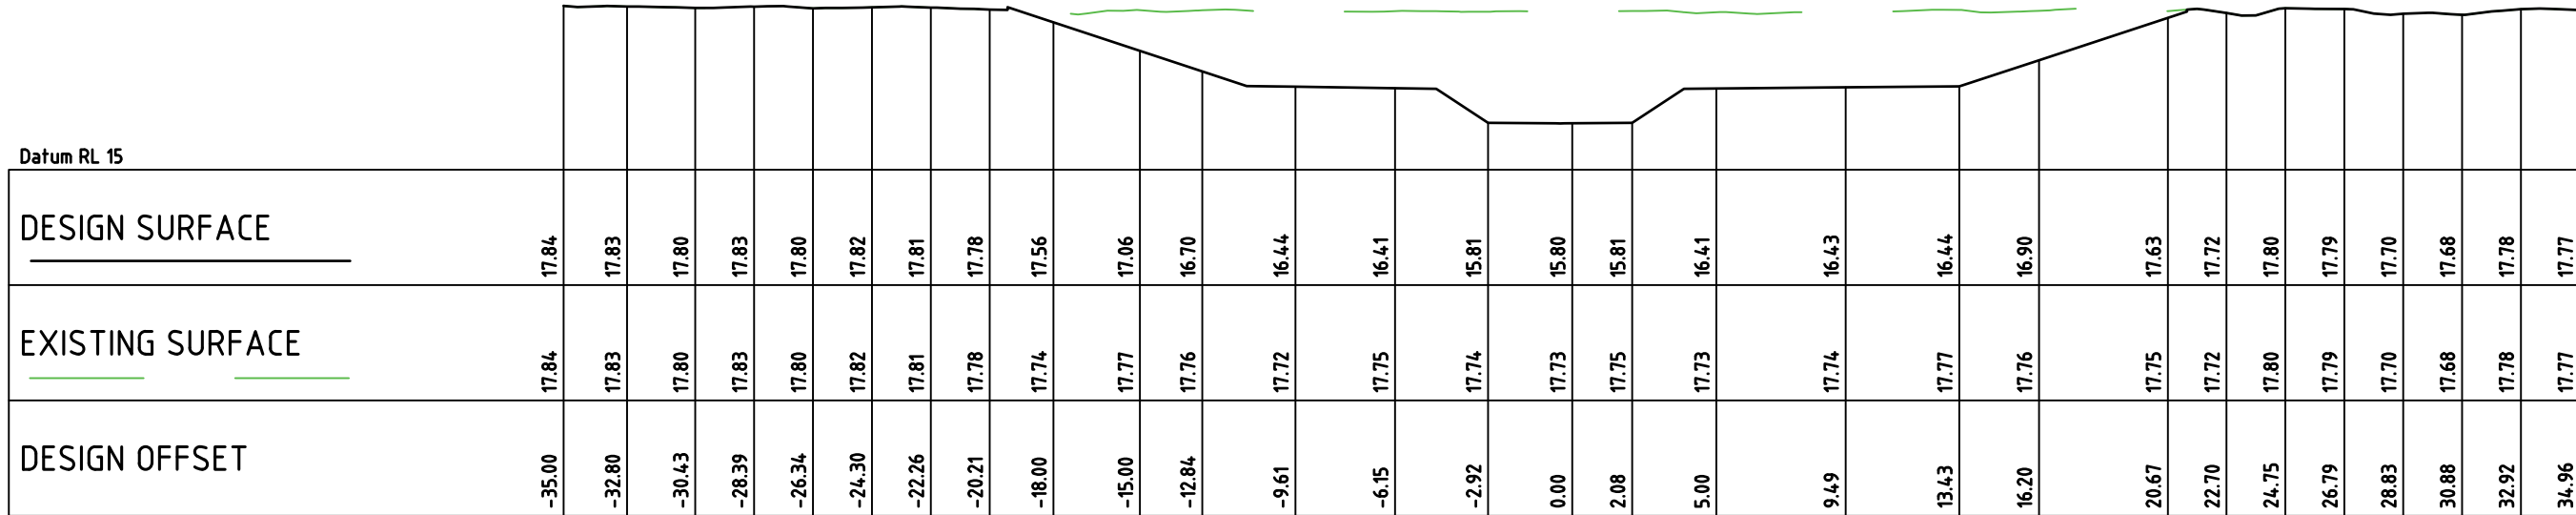

EAST WATERWAY CHAINAGE 800

1:250 (H)
1:125 (V)

800
036

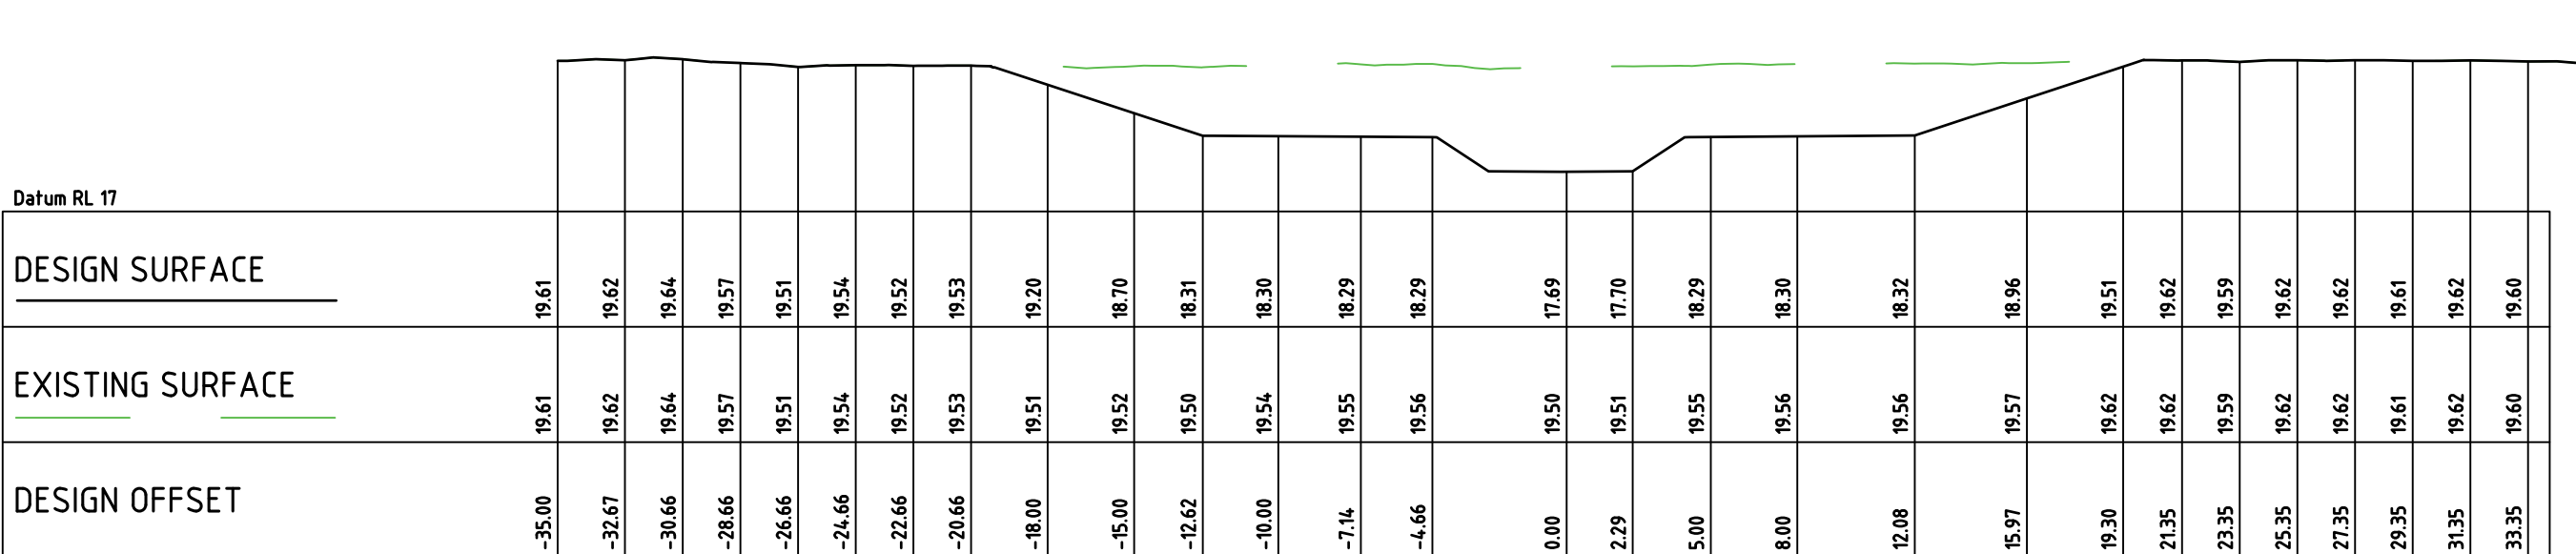

EAST WATERWAY CHAINAGE 1500

1:250 (H)
1:125 (V)


1500
037



EAST WATERWAY CHAINAGE 1400

1:250 (H)
1:125 (V)


1400
037

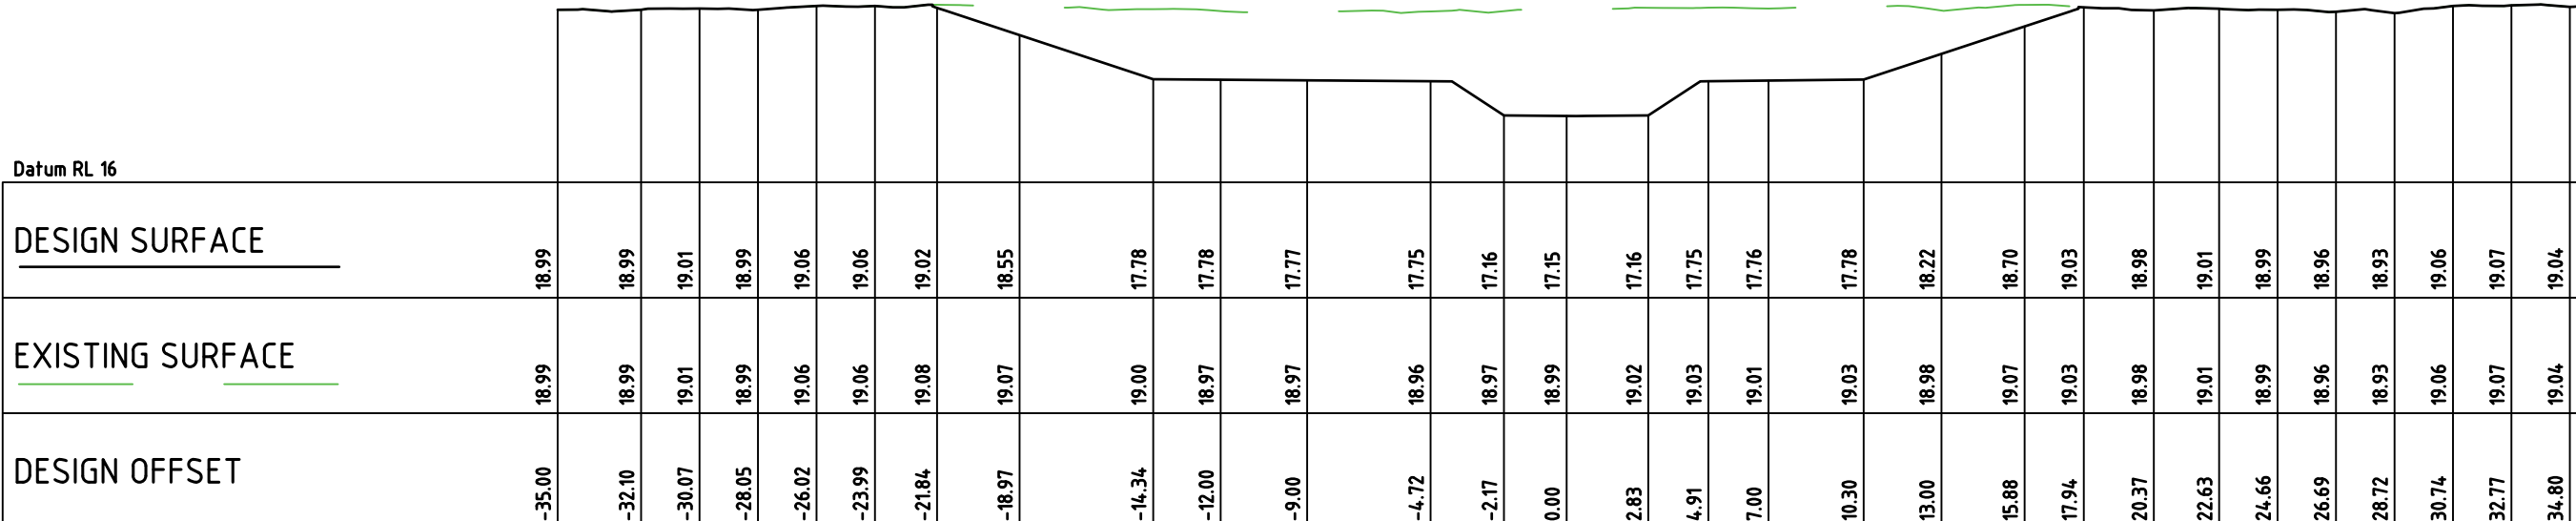


EAST WATERWAY CHAINAGE 1300

1:250 (H)
1:125 (V)

1300
037

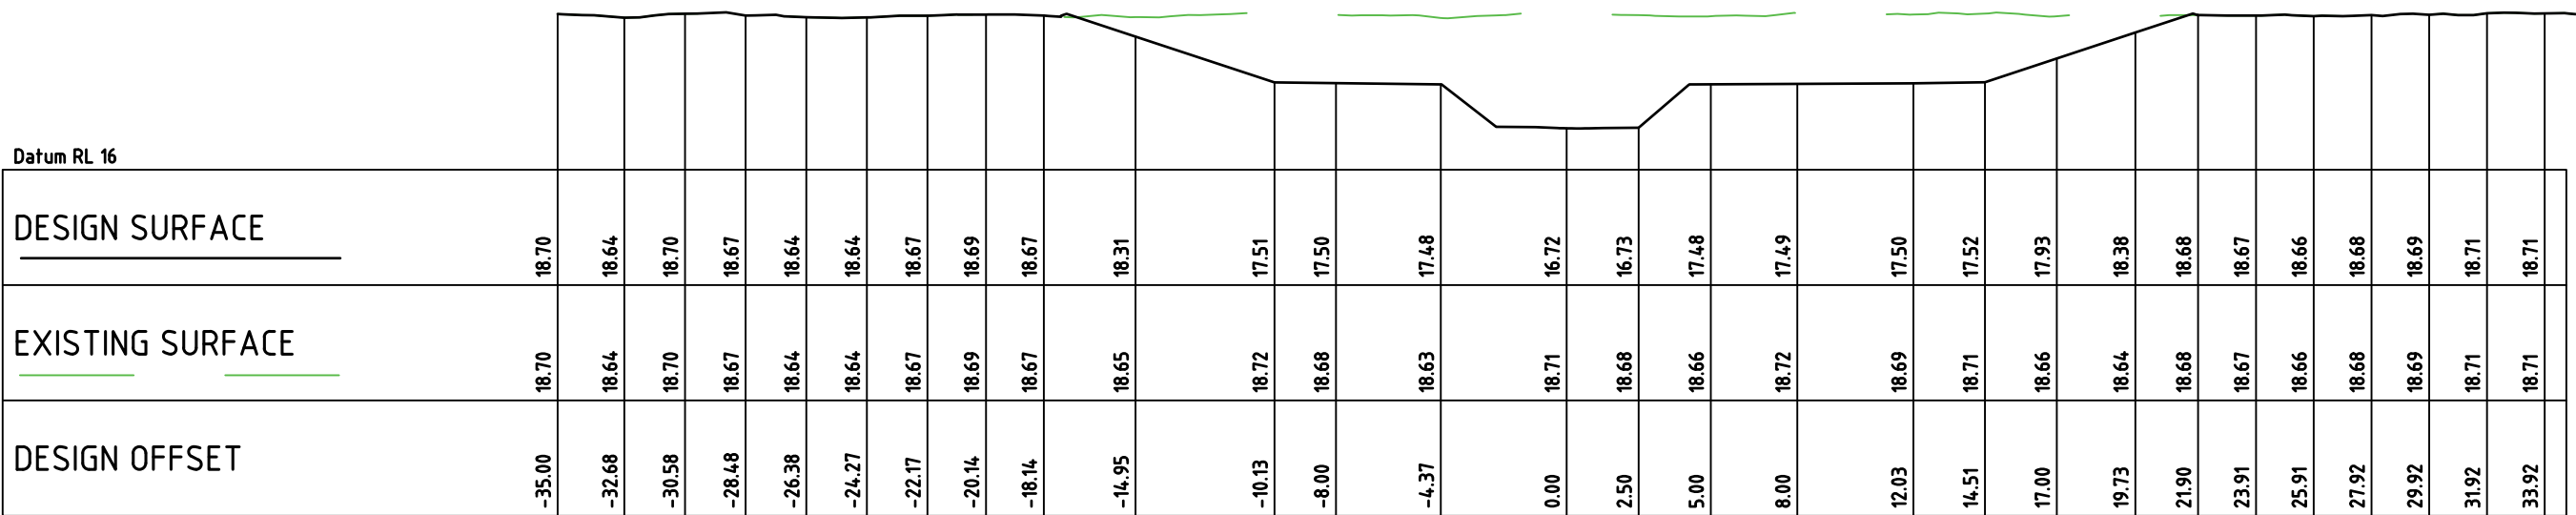

[illegible]

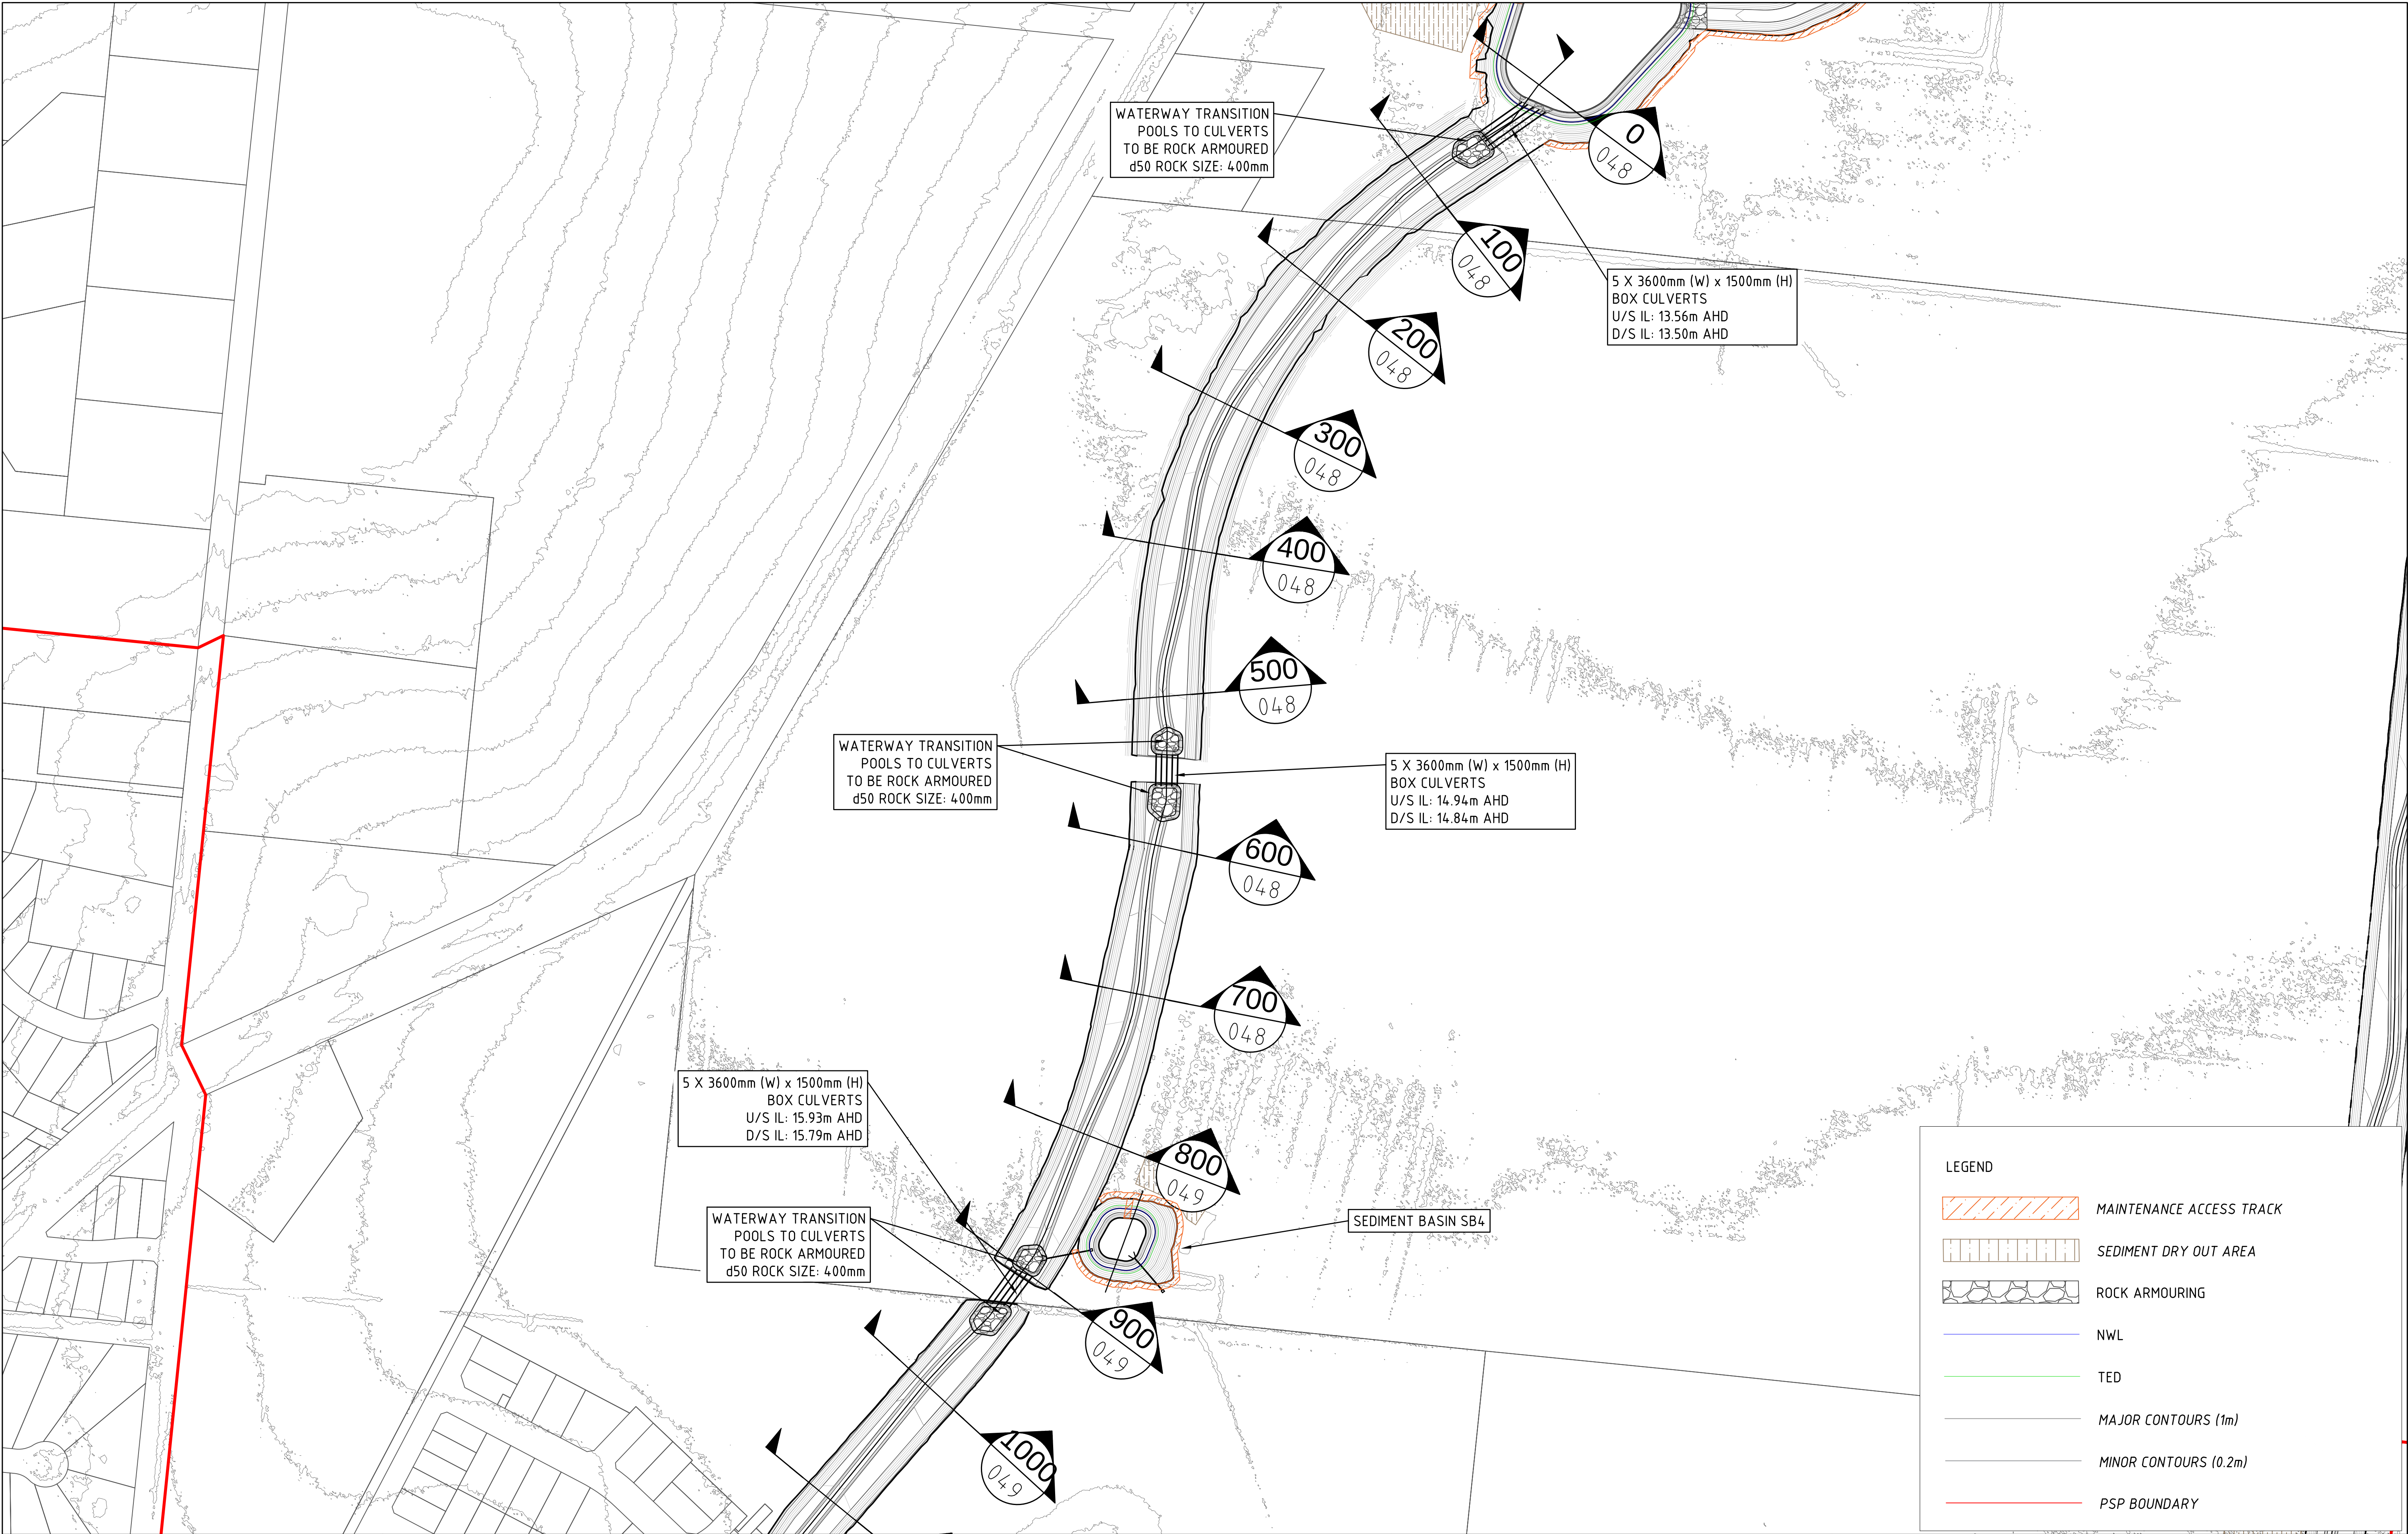

B	FINAL ISSUE	CC	05.11.21
A	PRELIMINARY ISSUE	CC	15.10.21
REV	DESCRIPTION	APP'D	DATE




Alluvium Consulting Australia
Pty. Ltd.
ABN 76 151 119 792
Lvl 1, 105-115 Dover Street
Cremorne Vic 3121
T 61 3 9421 2532
www.alluvium.com.au

DESIGNED: D.BRAND	DRAWN: K.PORT	CHECKED: C.CARVALHO	APPROVED: S.CLEVEN	PROJECT No: 0121128
----------------------	------------------	------------------------	-----------------------	------------------------

VICTORIAN PLANNING AUTHORITY
WONTHAGGI NORTH EAST PSP
FUNCTIONAL DESIGN DRAWINGS
WESTERN WATERWAY DESIGN (SHEET 1 OF 3)

REVISION: A	SHEET No.: 44 of 54	ORIGINAL SIZE: A1 DATUM: m AHD (MGA z55)	SCALE: 1:2,000 0 40 80 120m
----------------	------------------------	---	--------------------------------

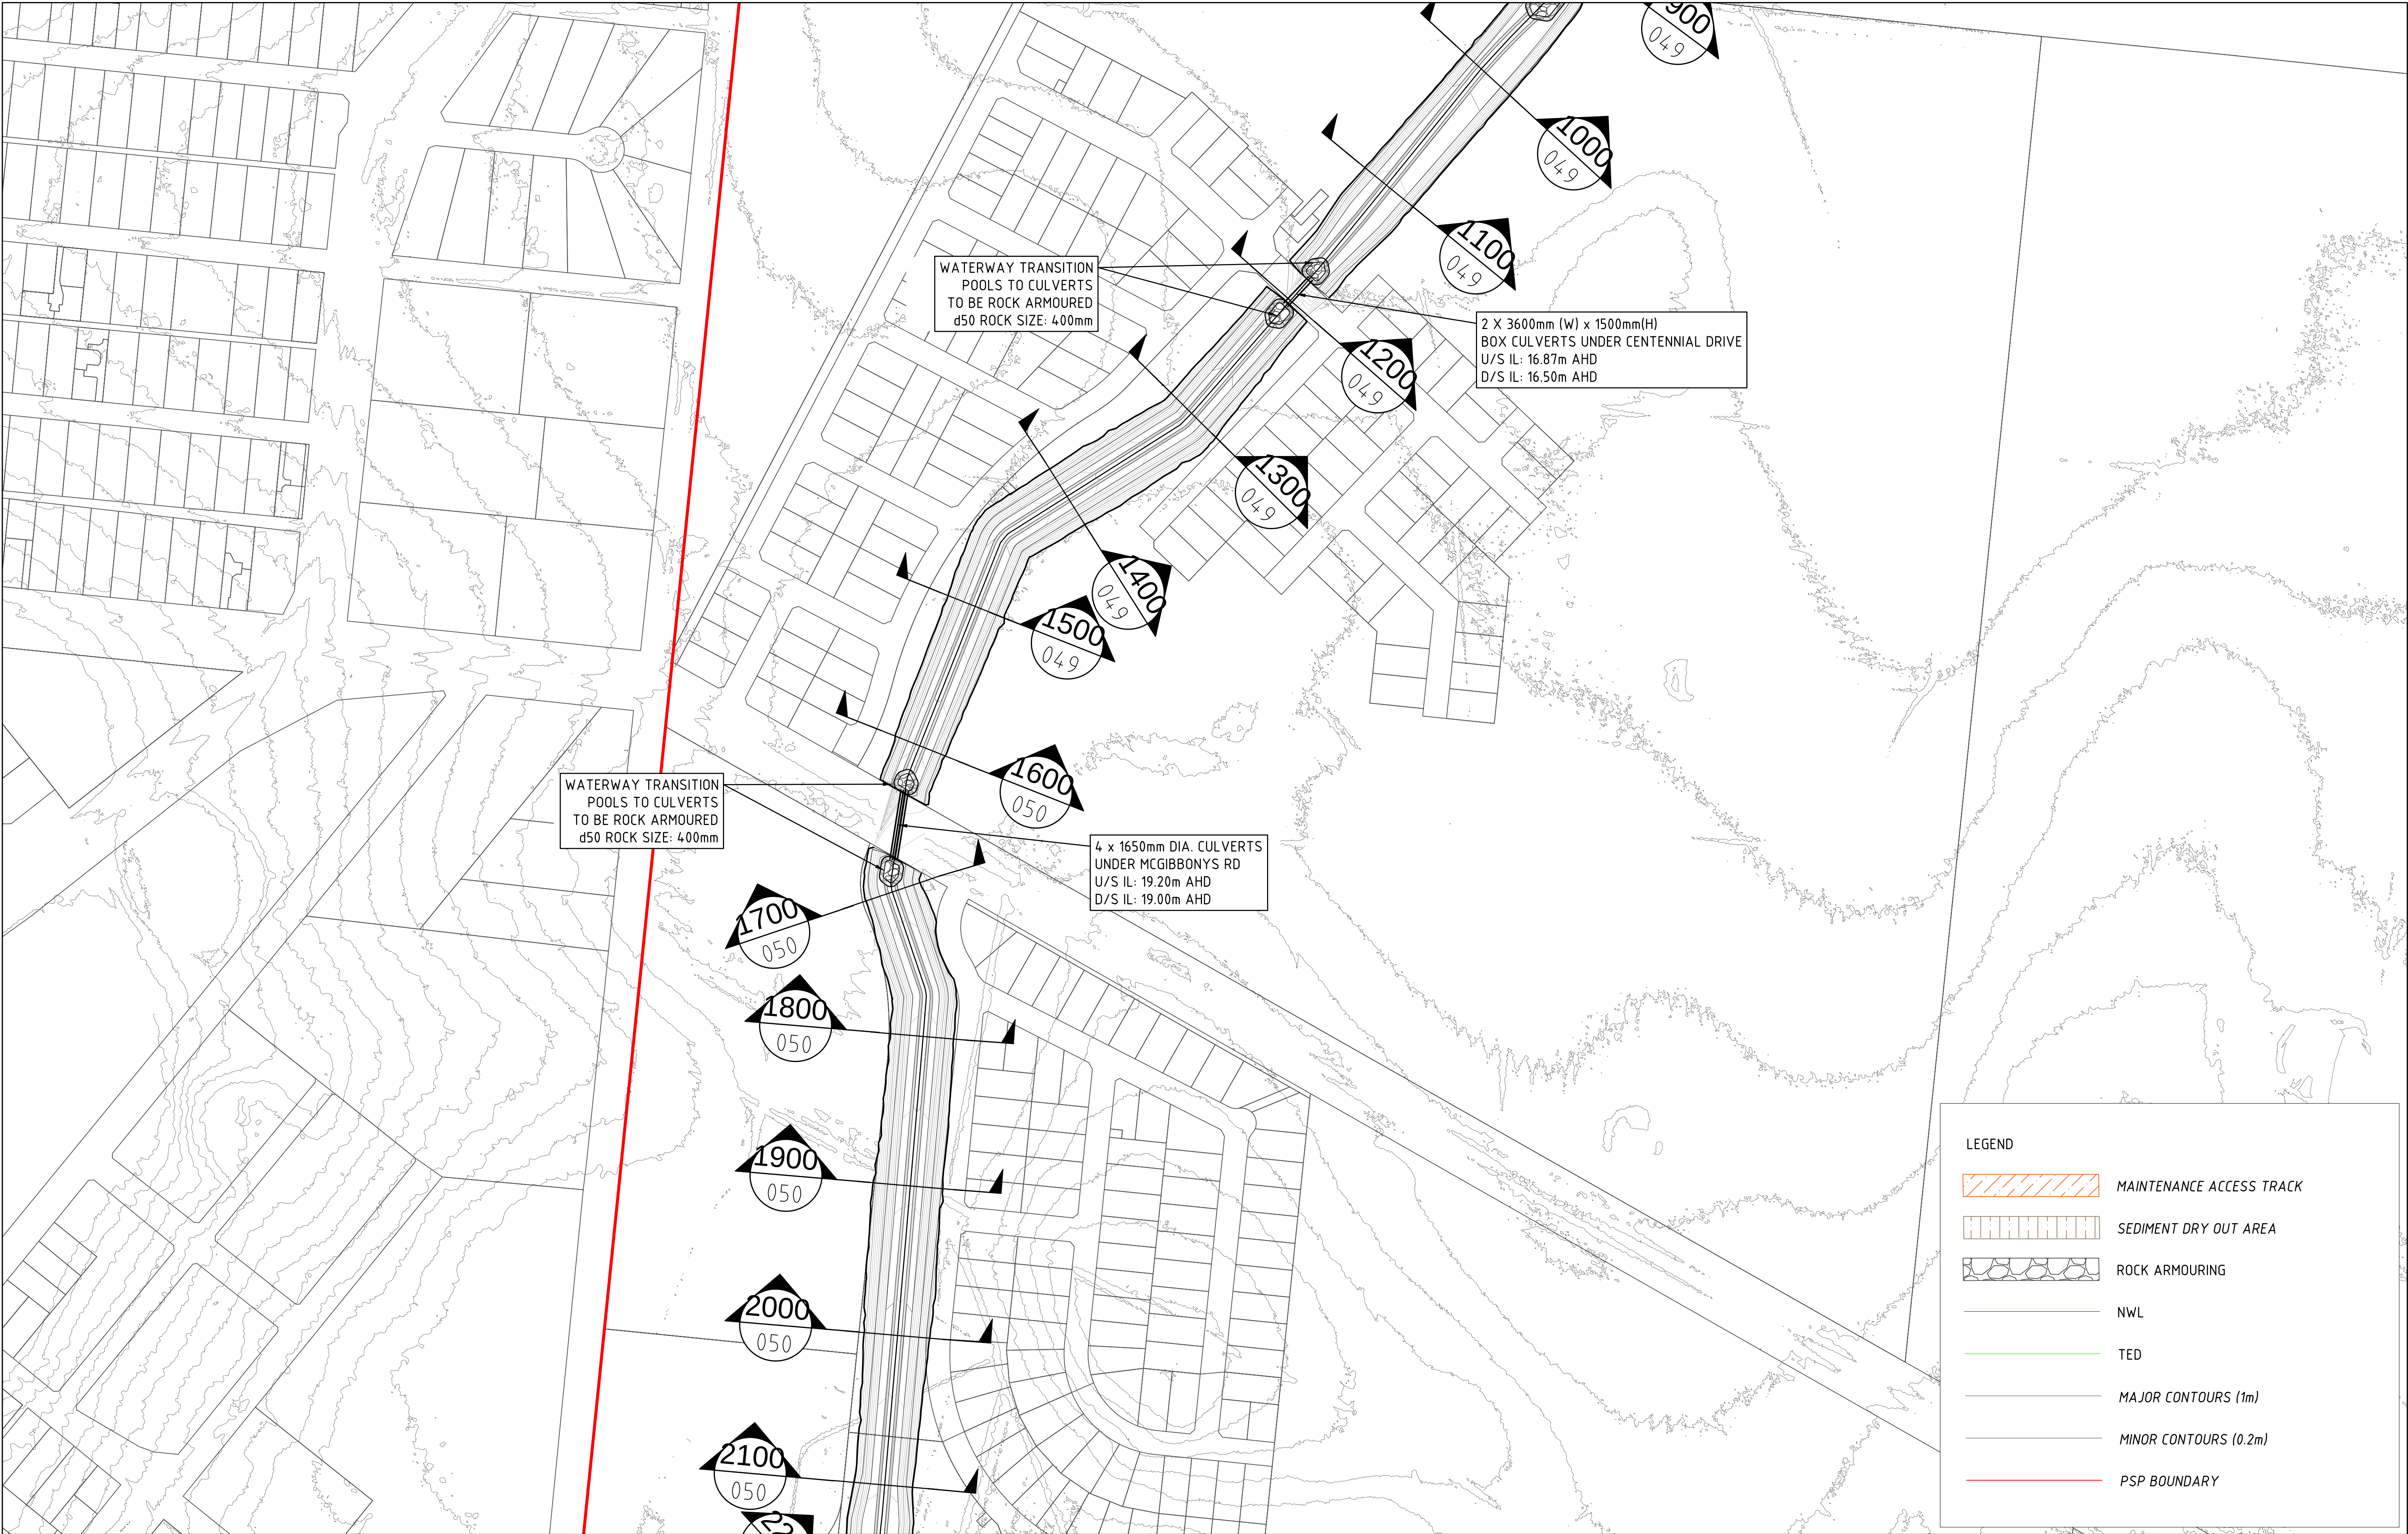

B	FINAL ISSUE	CC	05.11.21
A	PRELIMINARY ISSUE	CC	15.10.21
REV	DESCRIPTION	APP'D	DATE




Alluvium Consulting Australia
Pty. Ltd.
ABN 76 151 119 792
Lvl 1, 105-115 Dover Street
Cremorne Vic 3121
T 61 3 9421 2532
www.alluvium.com.au

DESIGNED: D.BRAND	DRAWN: K.PORT	CHECKED: C.CARVALHO	APPROVED: S.CLEVEN	PROJECT No: 0121128
----------------------	------------------	------------------------	-----------------------	------------------------

VICTORIAN PLANNING AUTHORITY
WONTHAGGI NORTH EAST PSP
FUNCTIONAL DESIGN DRAWINGS
WESTERN WATERWAY DESIGN (SHEET 2 OF 3)

REVISION: A	SHEET No.: 45 of 54	ORIGINAL SIZE: A1 DATUM: m AHD (MGA z55)	SCALE: 1:2,000 0 40 80 120m
----------------	------------------------	---	--------------------------------

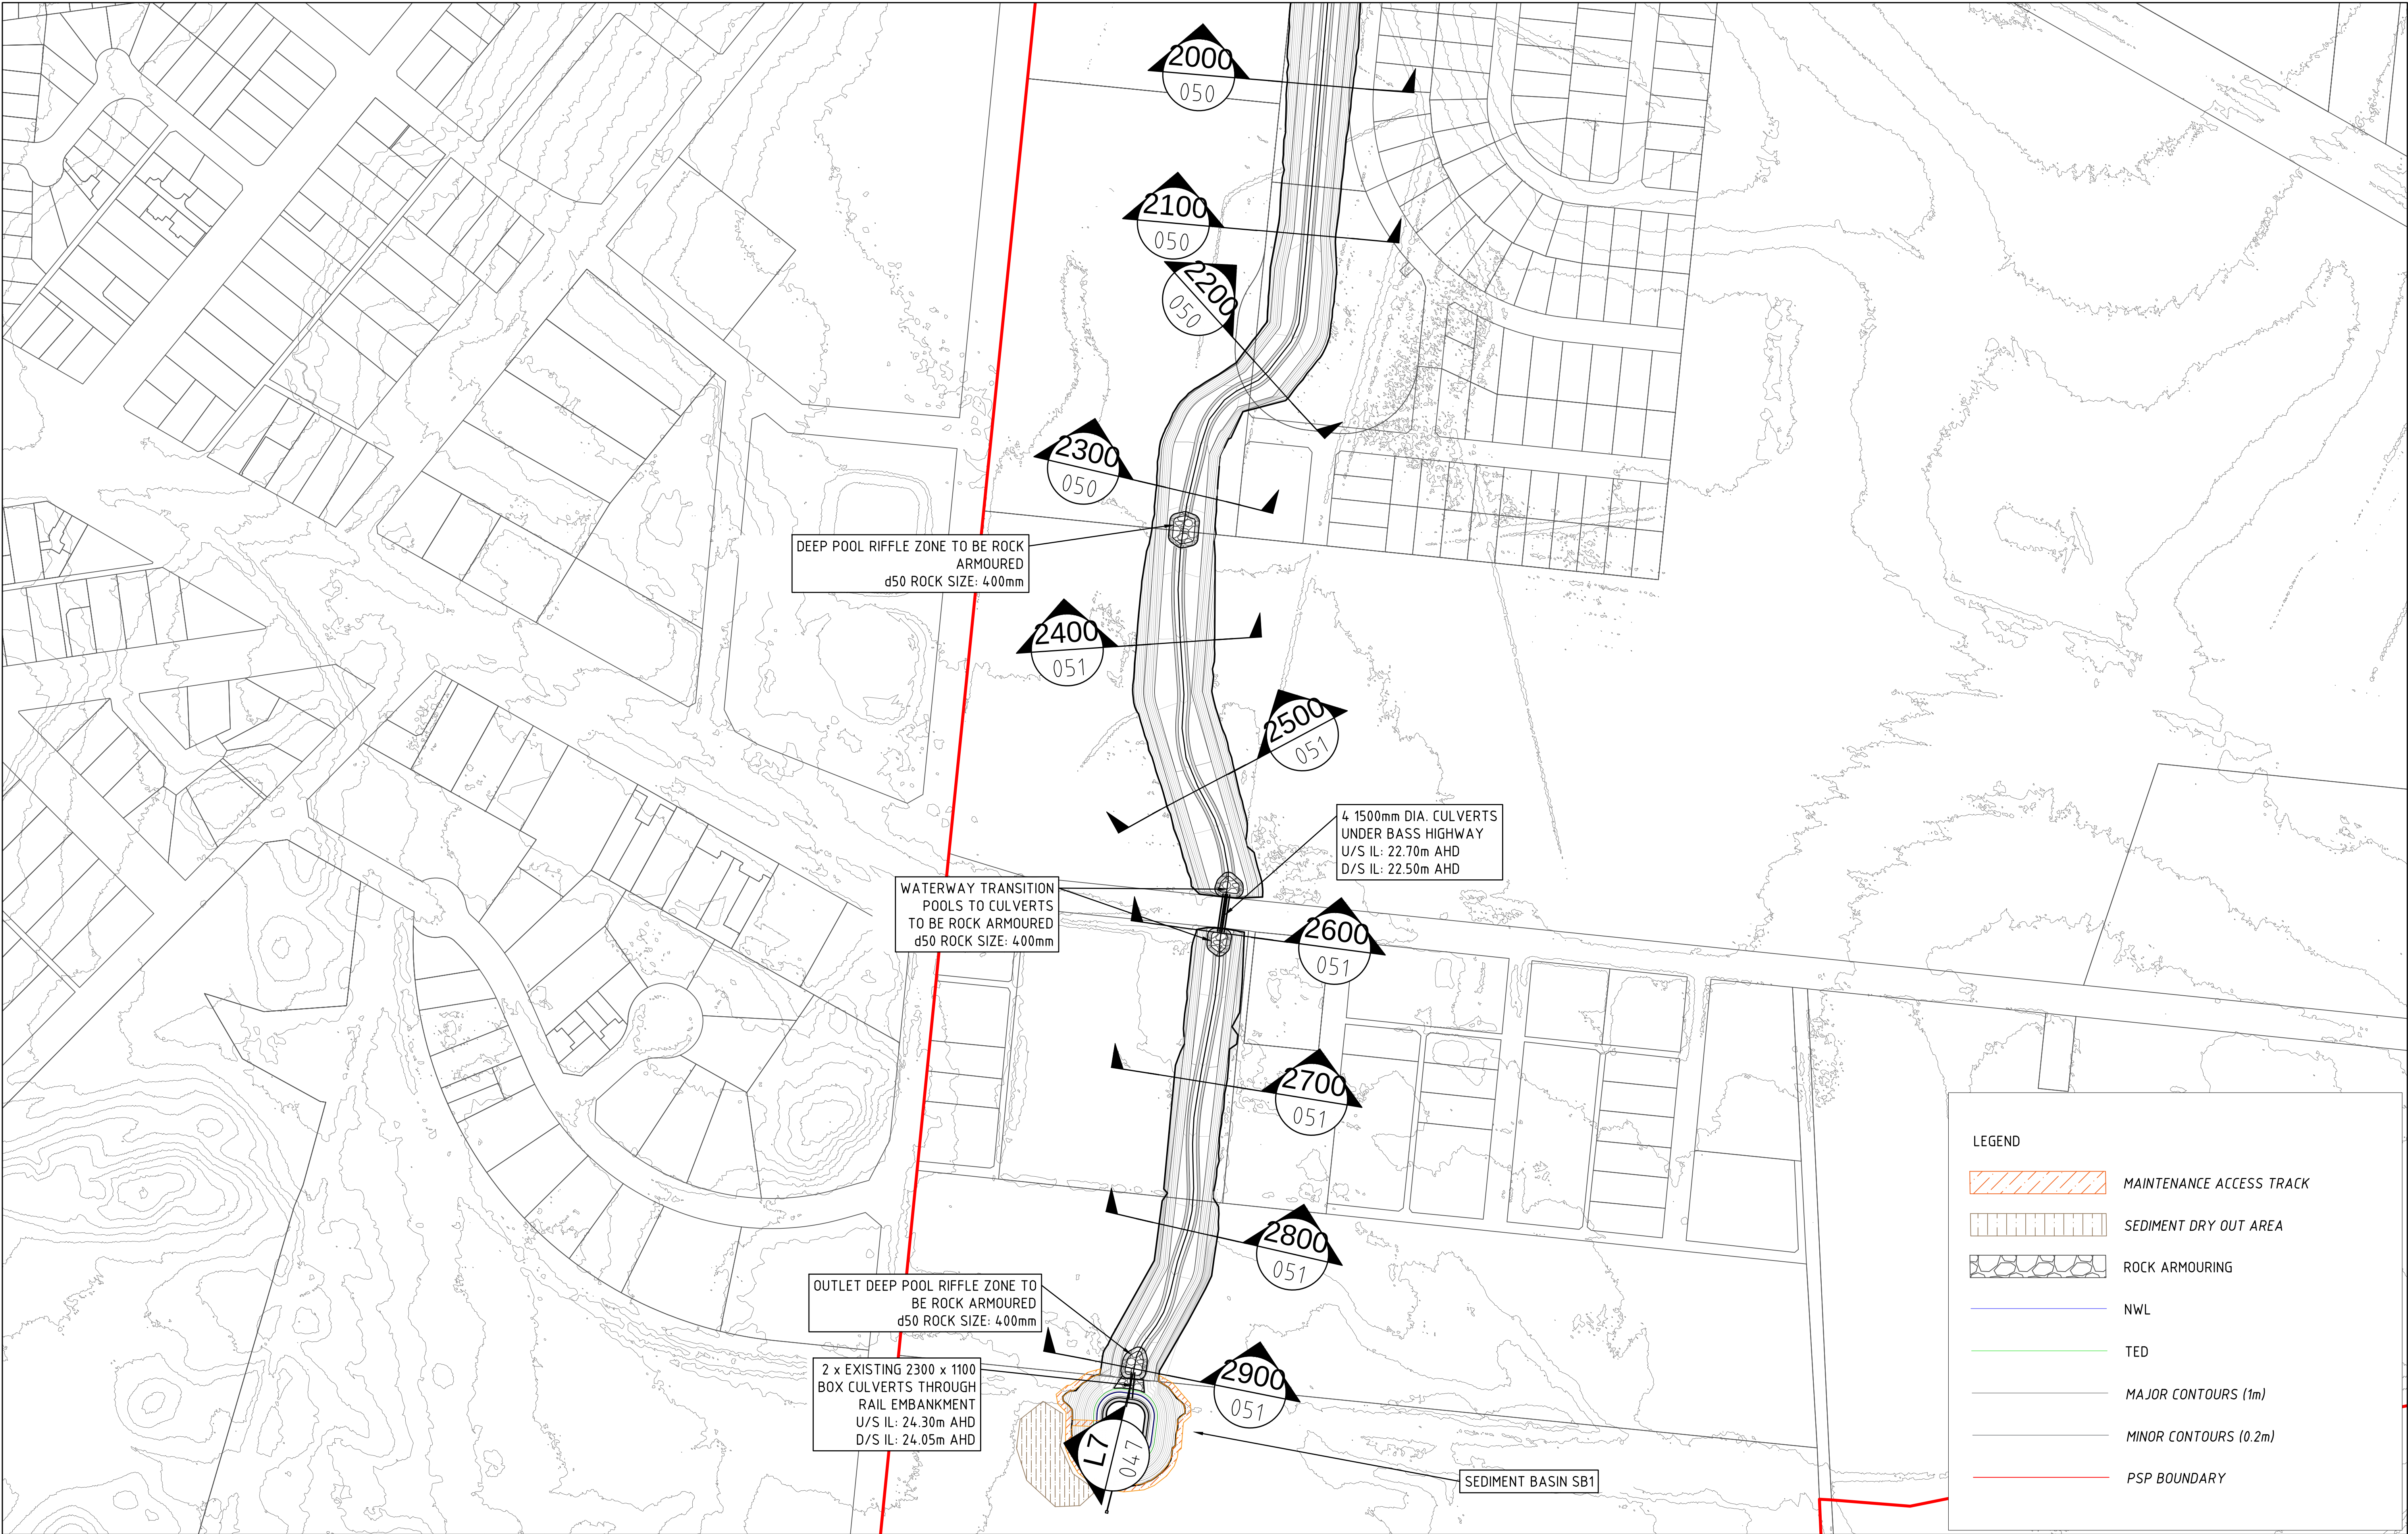

B	FINAL ISSUE	CC	05.11.21
A	PRELIMINARY ISSUE	CC	15.10.21
REV	DESCRIPTION	APP'D	DATE

alluvium
Alluvium Consulting Australia
Pty. Ltd.
ABN 76 151 119 792
Lvl 1, 105-115 Dover Street
Cremorne Vic 3121
T 61 3 9421 2532
www.alluvium.com.au

DESIGNED: D.BRAND	DRAWN: K.PORT	CHECKED: C.CARVALHO	APPROVED: S.CLEVEN	PROJECT No: 0121128
----------------------	------------------	------------------------	-----------------------	------------------------


VICTORIAN PLANNING AUTHORITY
WONTHAGGI NORTH EAST PSP
FUNCTIONAL DESIGN DRAWINGS
WESTERN WATERWAY DESIGN (SHEET 3 OF 3)

REVISION: A	SHEET No.: 46 of 54	ORIGINAL SIZE: A1 DATUM: m AHD (MGA z55)	SCALE: 1:2,000 0 40 80 120m
----------------	------------------------	---	--------------------------------



 Alluvium Consulting Australia Pty. Ltd. ABN 76 151 119 792 Lvl 1, 105-115 Dover Street Cremorne Vic 3121 T 61 3 9421 2532 www.alluvium.com.au					VICTORIAN PLANNING AUTHORITY WONTHAGGI NORTH EAST PSP FUNCTIONAL DESIGN DRAWINGS WESTERN WATERWAY LONGITUDINAL SECTION			
DESIGNED: D.BRAND	DRAWN: K.PORT	CHECKED: C.CARVALHO	APPROVED: S.CLEVEN	PROJECT No: 0121128	REVISION: A	SHEET No.: 47 of 54	ORIGINAL SIZE: A1 DATUM: m AHD (MGA z55)	SCALE: SEE ABOVE

[illegible]

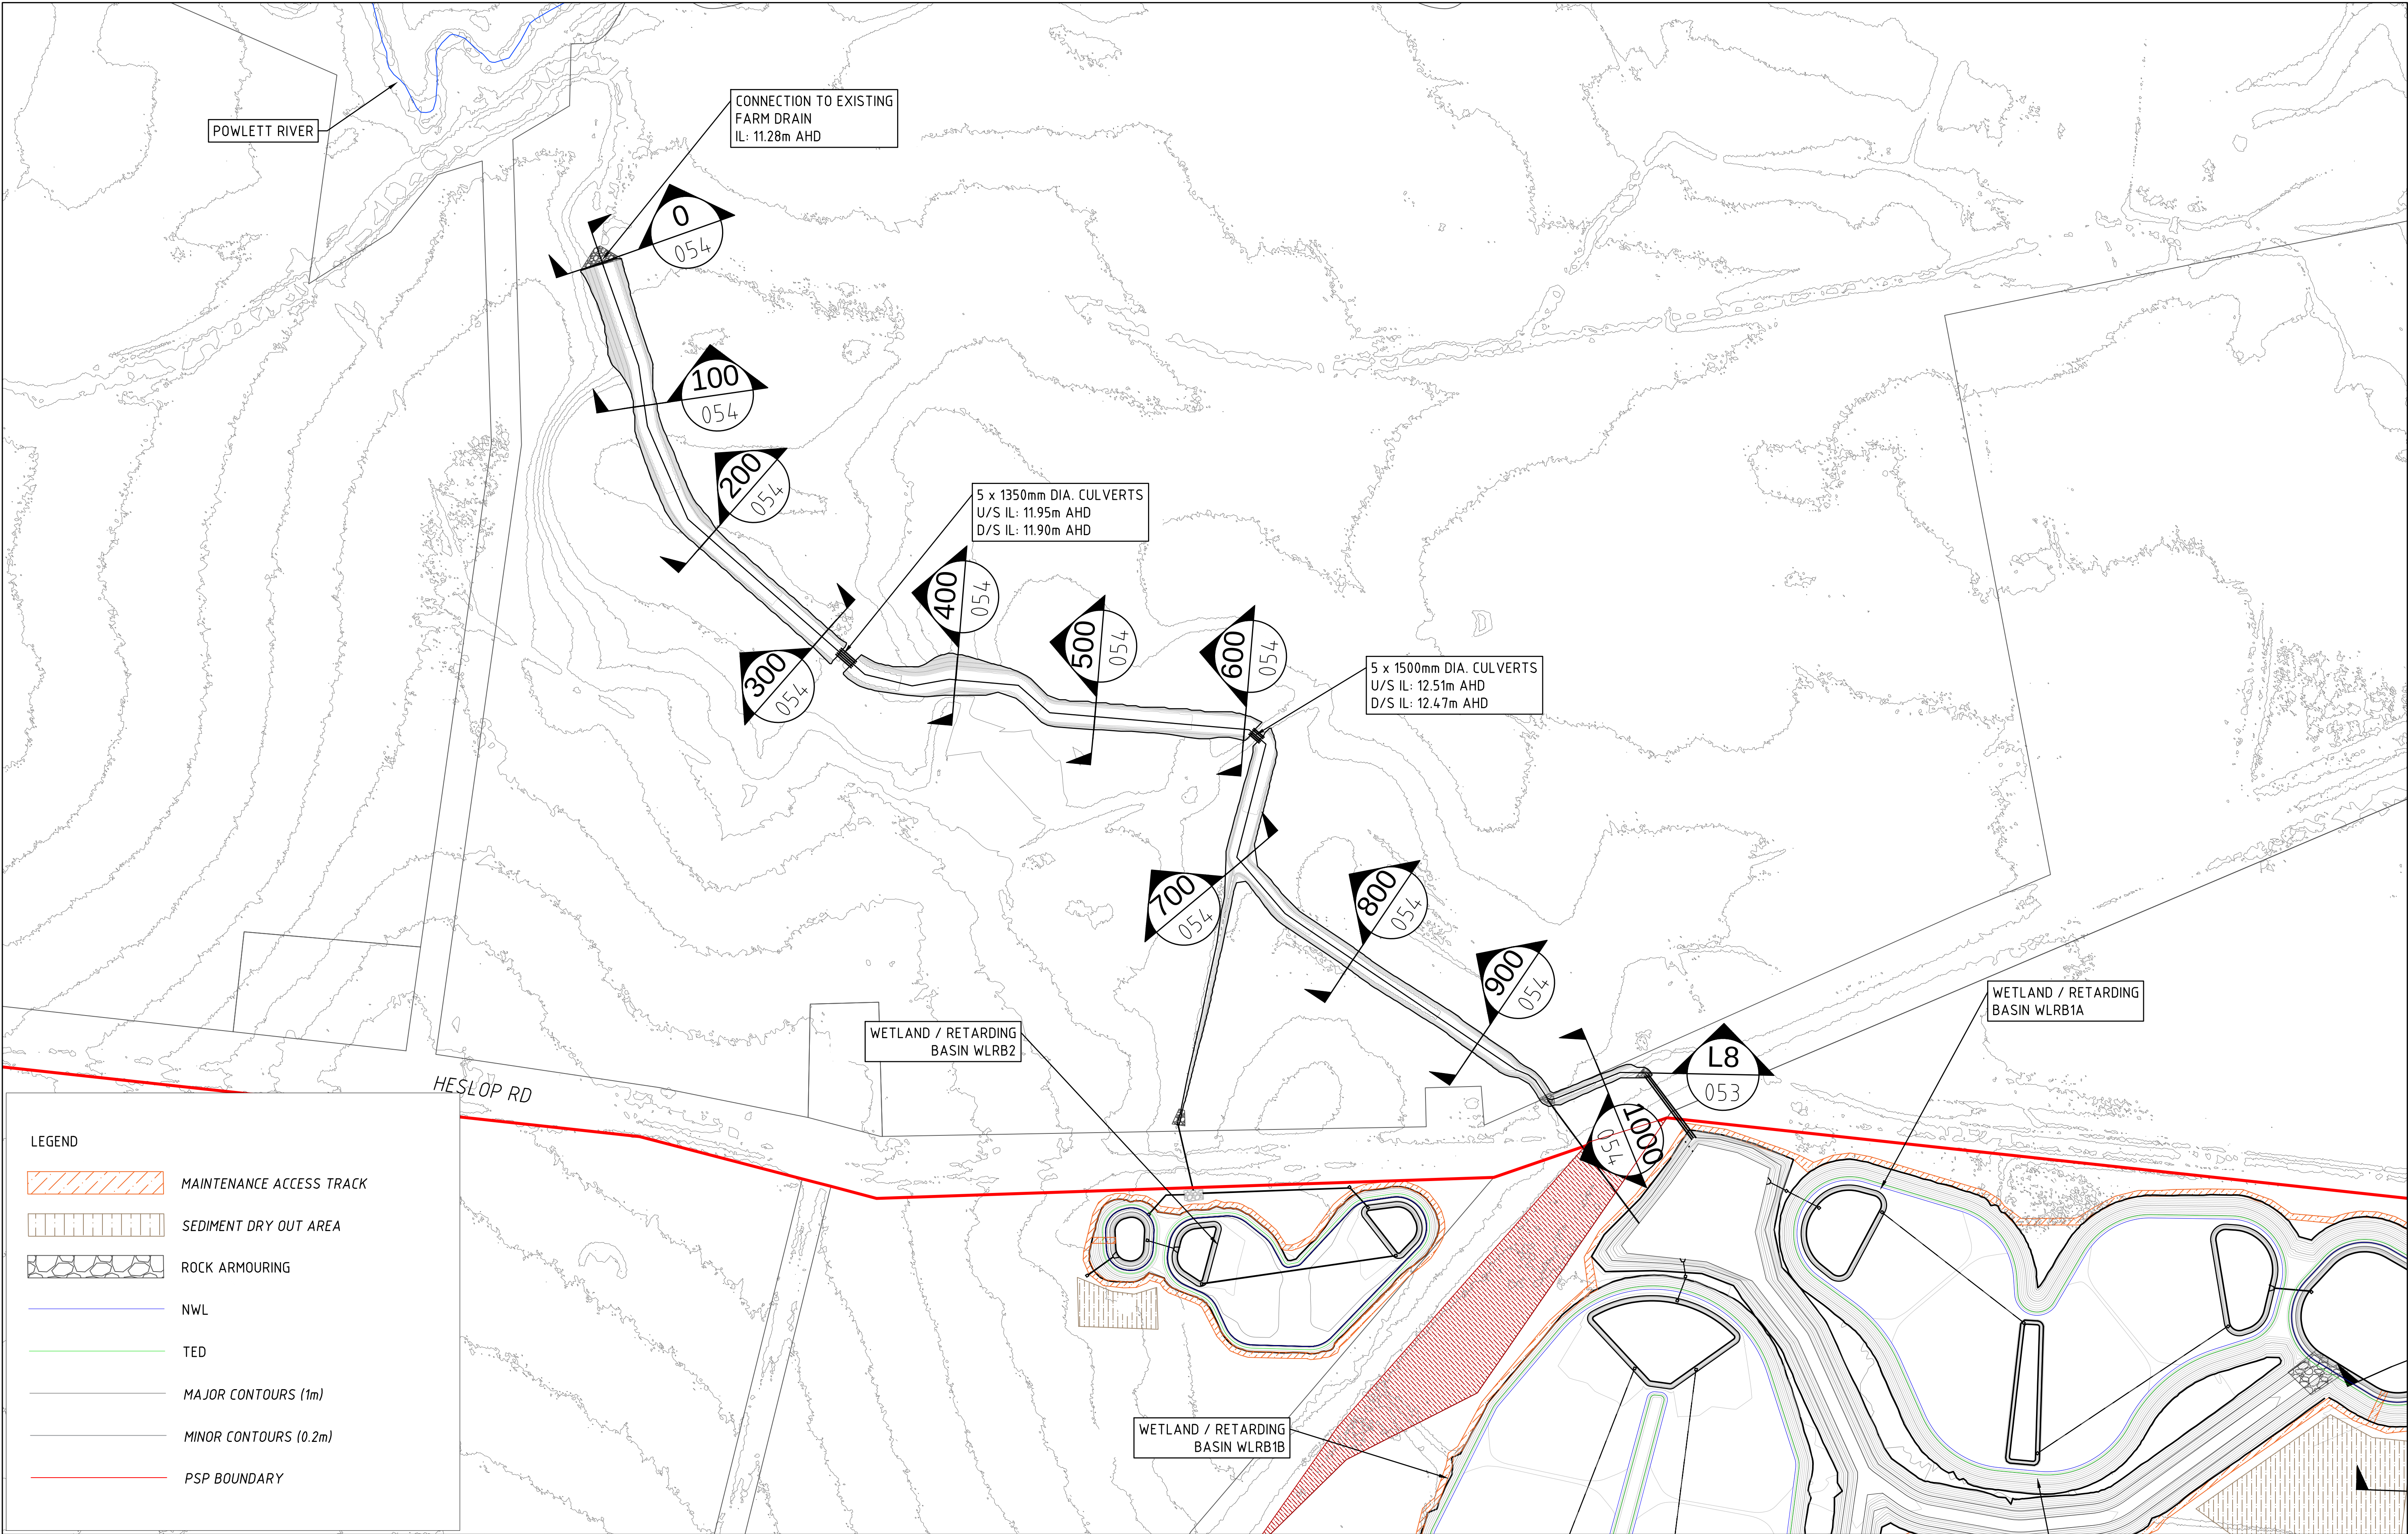

B	FINAL ISSUE	CC	05.11.21
A	PRELIMINARY ISSUE	CC	15.10.21
REV	DESCRIPTION	APP'D	DATE



Alluvium Consulting Australia
Pty. Ltd.
ABN 76 151 119 792
Lvl 1, 105-115 Dover Street
Cremorne Vic 3121
T 61 3 9421 2532
www.alluvium.com.au

DESIGNED: D.BRAND	DRAWN: K.PORT	CHECKED: C.CARVALHO	APPROVED: S.CLEVEN	PROJECT No: 0121128
----------------------	------------------	------------------------	-----------------------	------------------------

VICTORIAN PLANNING AUTHORITY
WONTHAGGI NORTH EAST PSP
FUNCTIONAL DESIGN DRAWINGS
MAIN OUTFALL DESIGN

REVISION: A	SHEET No.: 52 of 54	ORIGINAL SIZE: A1	SCALE: 1:2000
DATUM: m AHD (MGA z55)			

[illegible]

